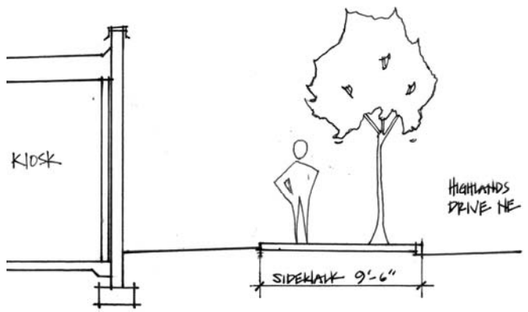

1 **SITE SECTION**
1/4"=1'-0"

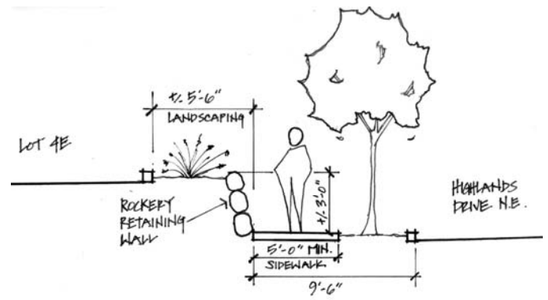

2 **SITE SECTION**
1/4"=1'-0"

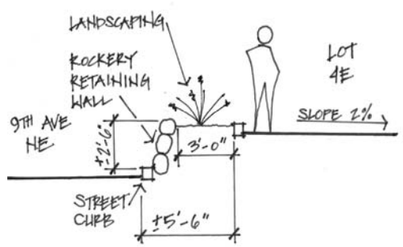

3 **SITE SECTION**
1/4"=1'-0"

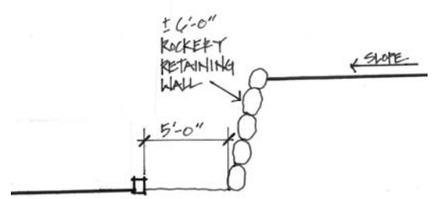

4 **SITE SECTION**
1/4"=1'-0"

0 5 10
(IN FEET)

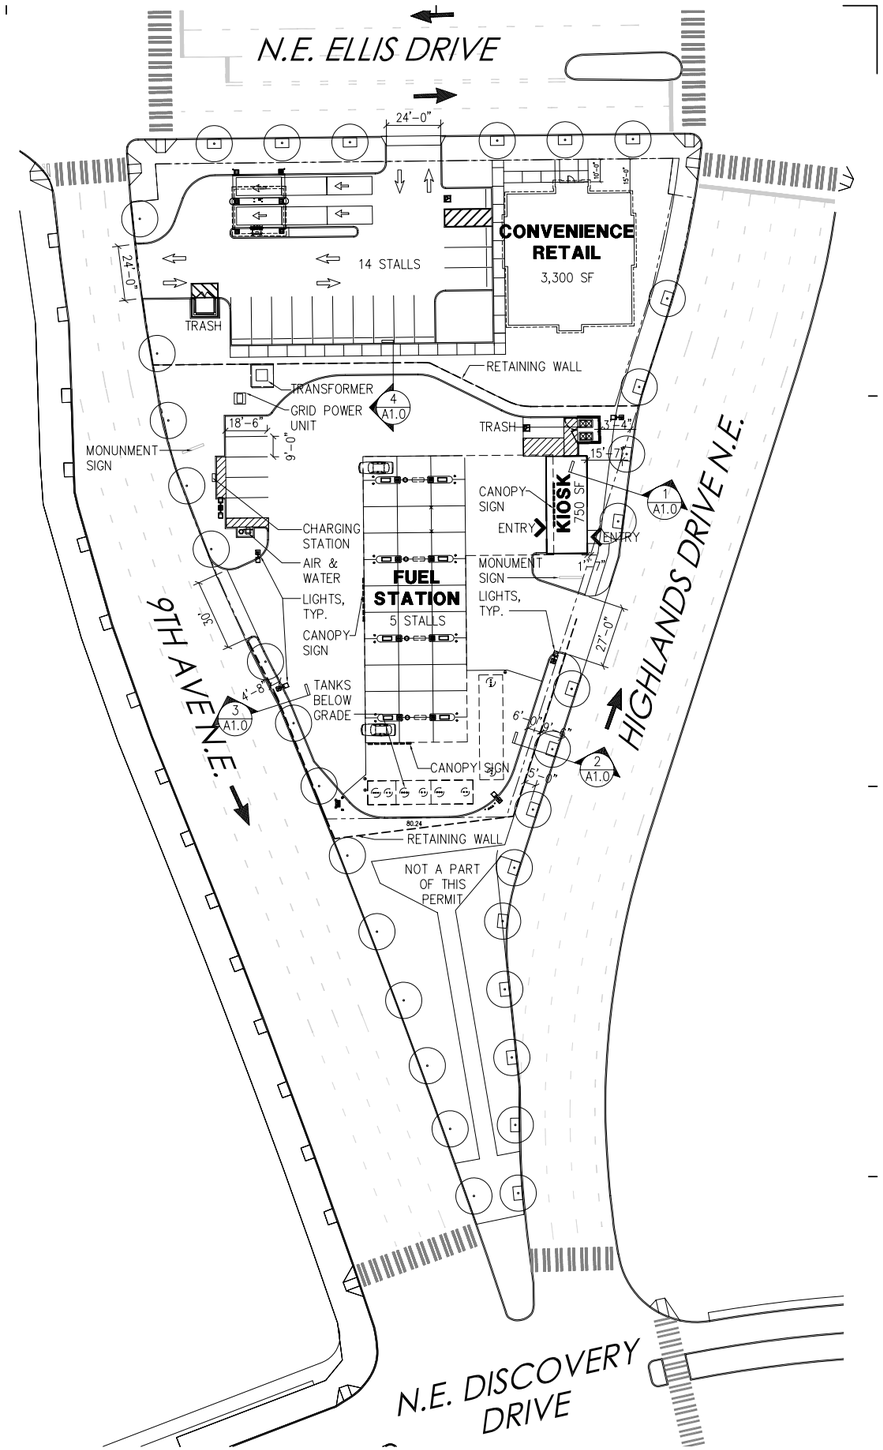

5 **SITE SECTION**
1"=30'-0"

0 30 60 120
(IN FEET)

ADMINISTRATIVE SITE DEVELOPMENT PERMIT

NO.	DATE	REMARKS
1	01.10.2012	ASDP SUBMITTAL
	02.27.2012	REVISED SITE PLAN

FULLER-SEARS ARCHITECTS

ISSAQUAH HIGHLANDS SAFEWAY FUEL STATION STORE #: 3006
ISSAQUAH, WASHINGTON

Job Number: 1126
Date: DEC. 02, 2011
Principal in Charge: Steve Sears
Project Manager: Scott Haugham
Drawn By: Scott Haugham

Sheet Title: SITE PLAN SITE SECTIONS

Sheet Number: A1.0

© 2010 FULLER-SEARS ARCHITECTS

If this drawing is not 22" x 36" it is a reduced print.