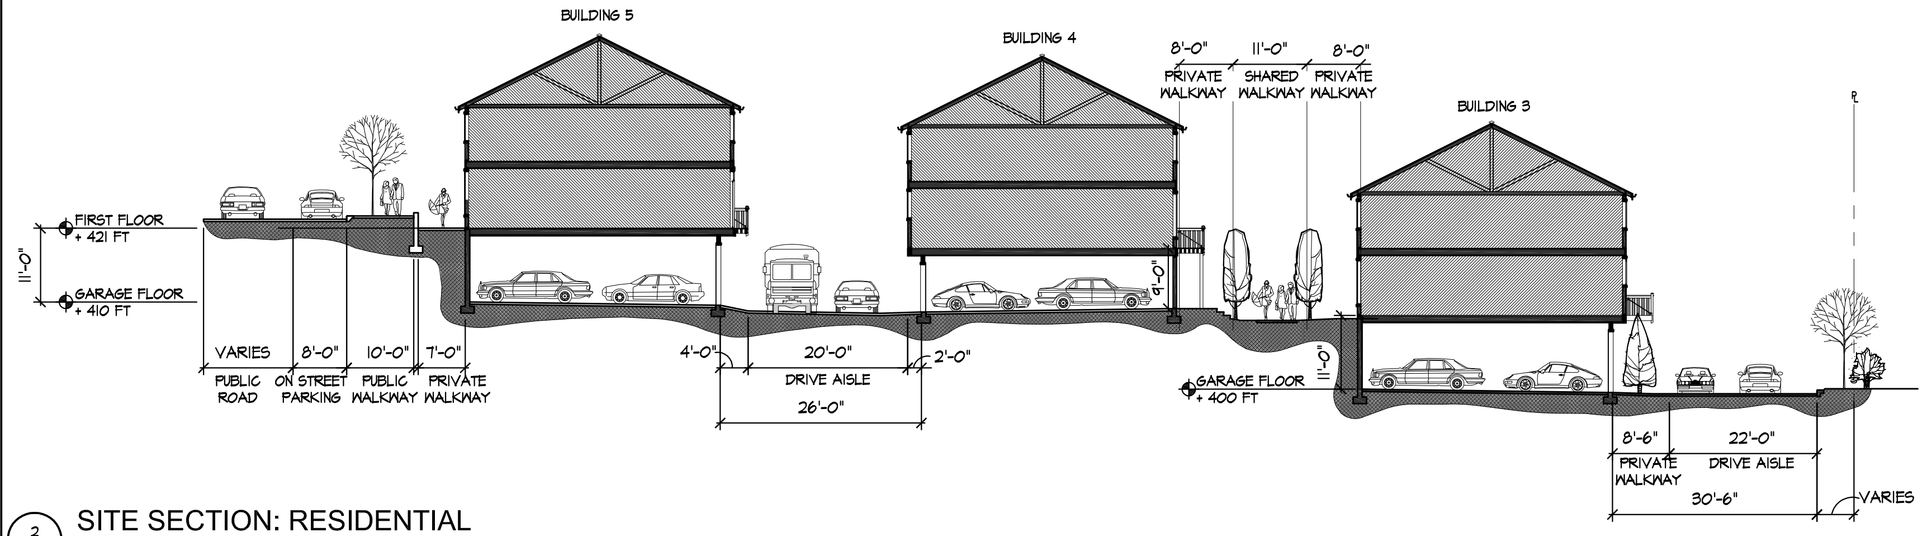

2 A2.0 SITE SECTION: RESIDENTIAL

SCALE: 1/16" = 1'-0"

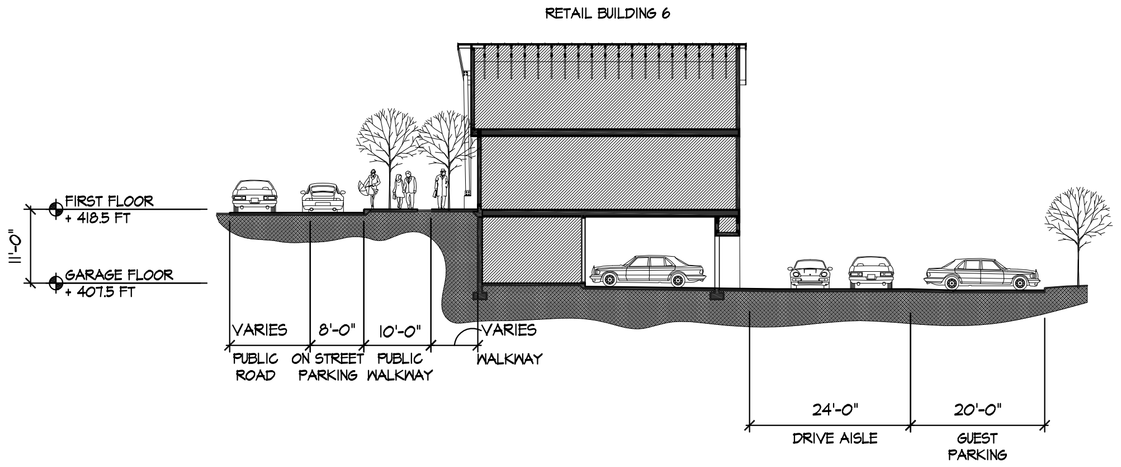

3 A2.0 SITE SECTION: LIVE WORK

SCALE: 1/16" = 1'-0"

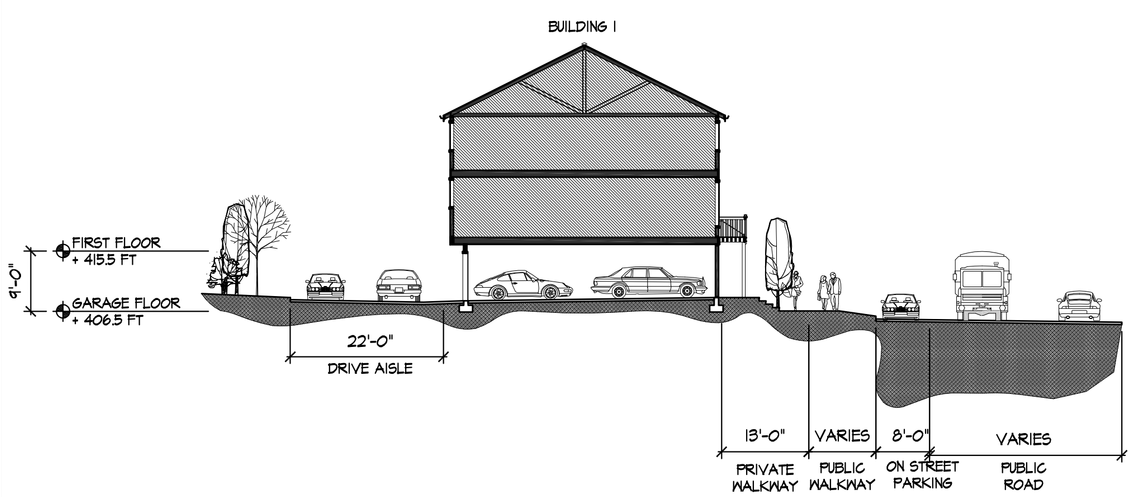

4 A2.0 SITE SECTION: RESIDENTIAL

SCALE: 1/16" = 1'-0"

1 A2.0 SITE PLAN

SCALE: 1" = 20'-0"

N

PRELIMINARY DRAWINGS FOR
TALUS
PARCEL 16-1
ISSAQUAH, WA

Freiheit & Ho architects
5209 Lake Washington Blvd NE | Ste 200 | Kirkland | WA | 98033 www.FHOARCH.COM TEL 425 827 2100

REV	DESCRIPTION	DATE
	ASDP SUBMITTAL	10-1-2013
1	ASDP MINOR MODIFICATIONS	12-5-2013

SITE PLAN / SITE SECTIONS

A2.0

PROJECT NUMBER: A13-184 12/16/13

© FREIHEIT & HO ARCHITECTS, INC., P.S.