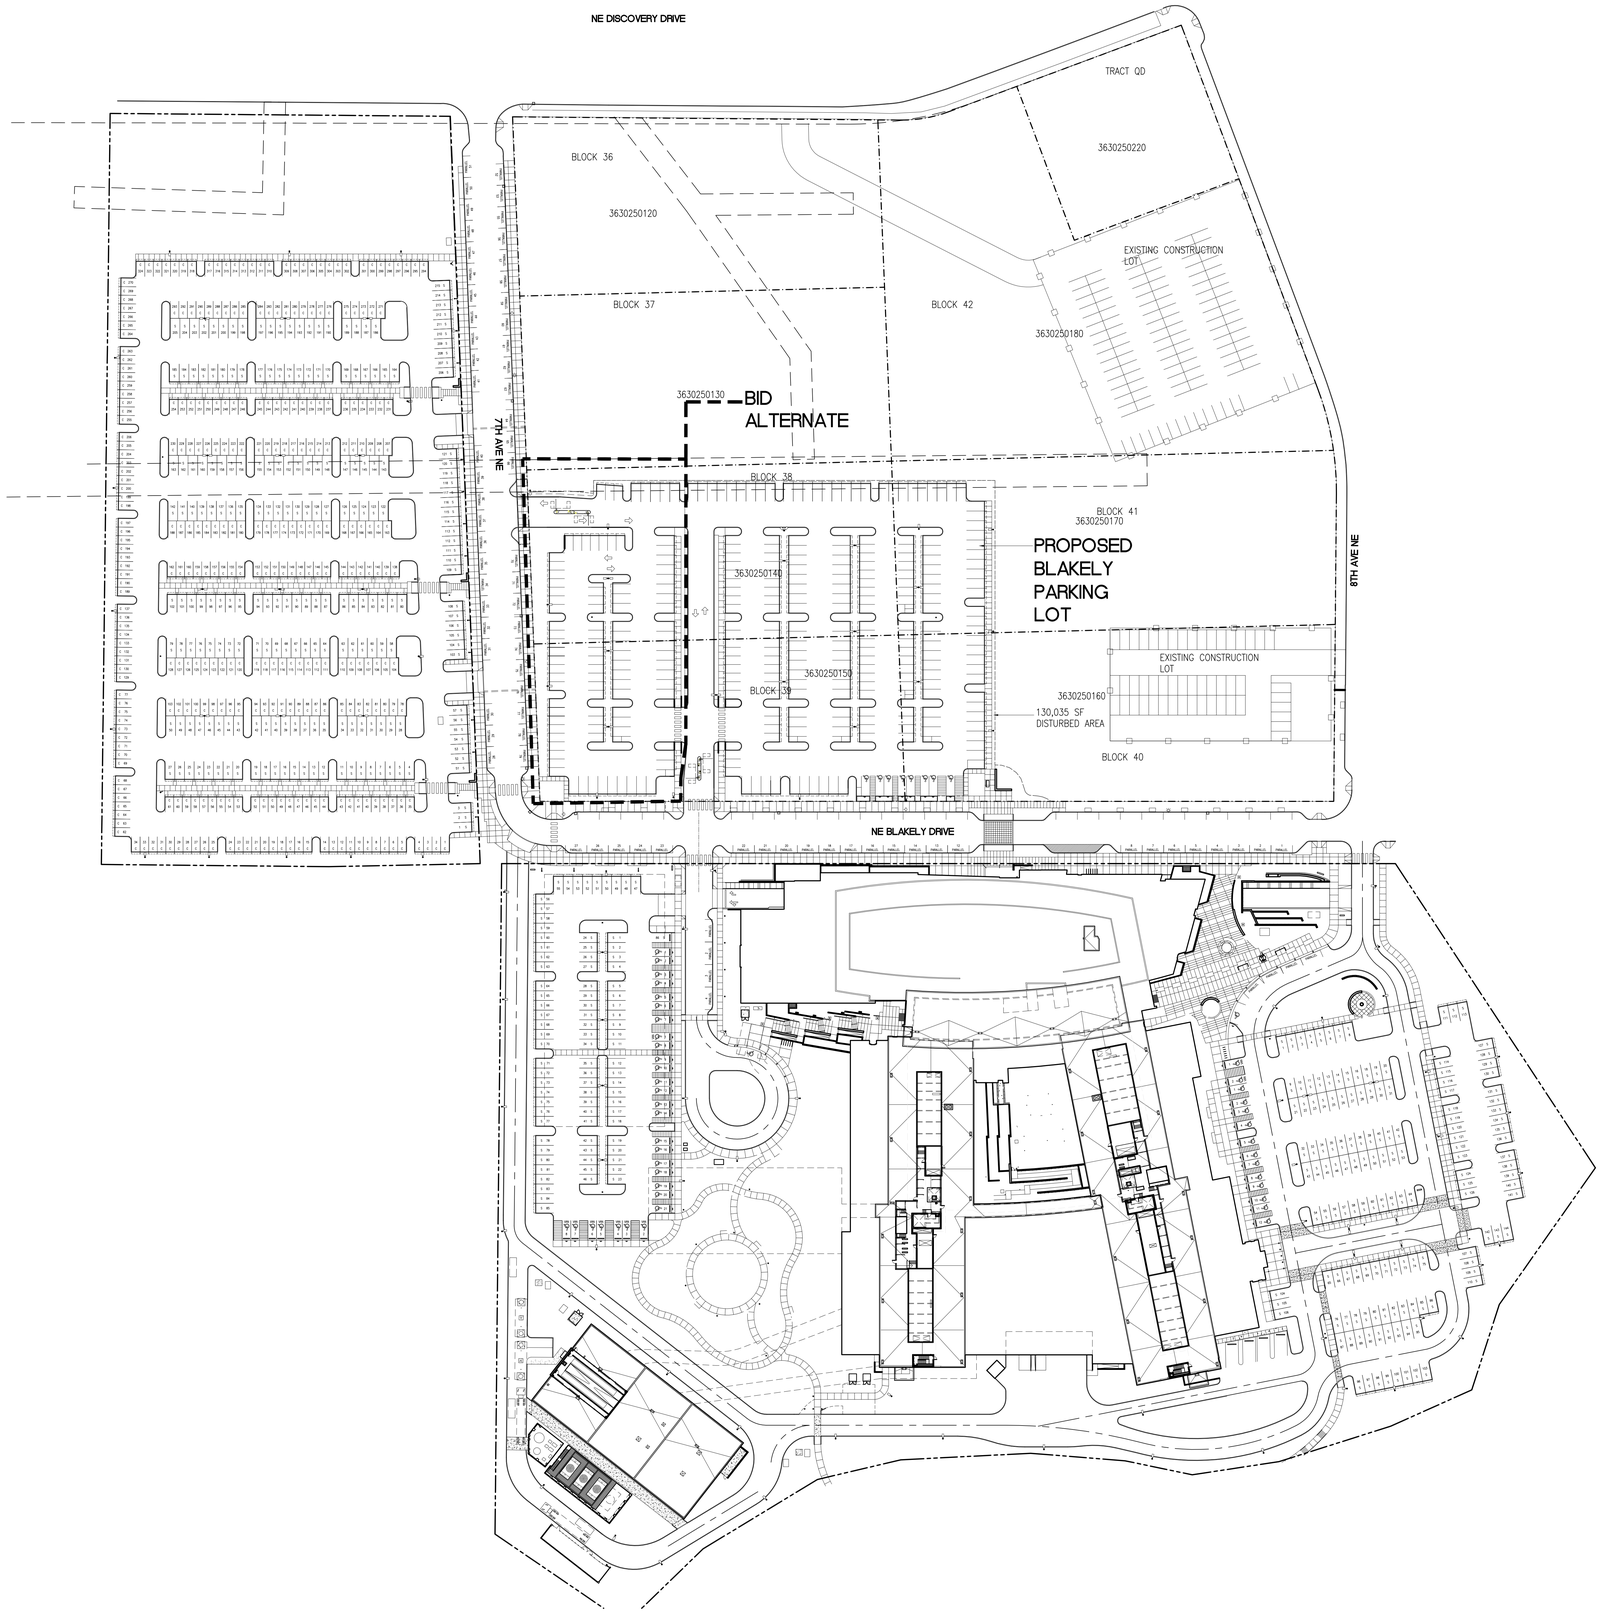

1 **OVERALL SITE PLAN**
1"=50'-0"

0 50' 100'

North

BLAKELY PARKING DISTRIBUTION

	BASE BID	BID ALTERNATE	TOTAL
STANDARD	119	46	165
COMPACT	85 (40%)	50 (52%)	135 (44%)
ADA	2		2
ADA – VAN	6		6
TOTAL:	212	96	308

COLLINS WOERMAN ©
710 SECOND AVENUE • SUITE 1400
SEATTLE, WASHINGTON 98104-1710
T • 206.245.2100 F • 206.245.2101
URL • WWW.COLLINSWOERMAN.COM

TITLE

SWEDISH

SWEDISH ISSAQUAH CAMPUS

BLAKELY PARKING LOT

751 NE BLAKELY DRIVE
ISSAQUAH, WA 98029

ISSAQUAH HIGHLANDS;
DEVELOPMENT AREA 4;
BLOCKS 29, 30, 31, 32, 33, 34, 35

HOUSE AND GARDEN NEIGHBORHOOD;
VILLAGE MIXED USE DISTRICT OVERLAY

CONSULTANT

ISSUED:

MARK	DATE	DESCRIPTION
	9.25.15	ASDP SUBMITTAL
	12.11.15	ASDP UPDATE

PROJECT NUMBER PROV02.14.081
DRAWN BY CAMERON DARR
ISSUE DATE 12.11.2015

SEAL

SHEET TITLE / NUMBER

OVERALL SITE PLAN

A2

© 2015 COLLINSWOERMAN, ALL RIGHTS RESERVED