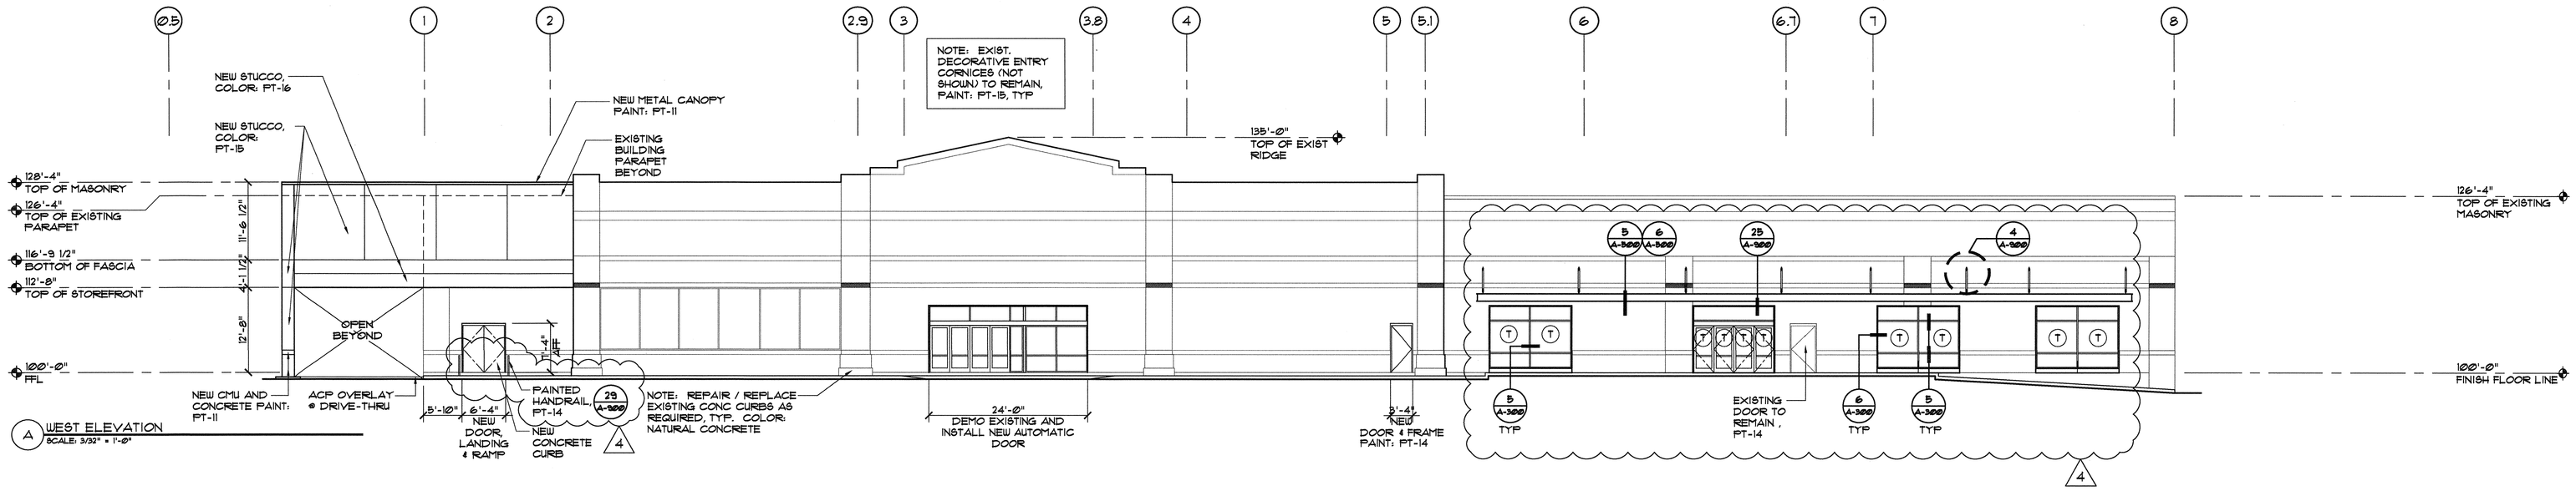

A WEST ELEVATION
SCALE: 3/32" = 1'-0"

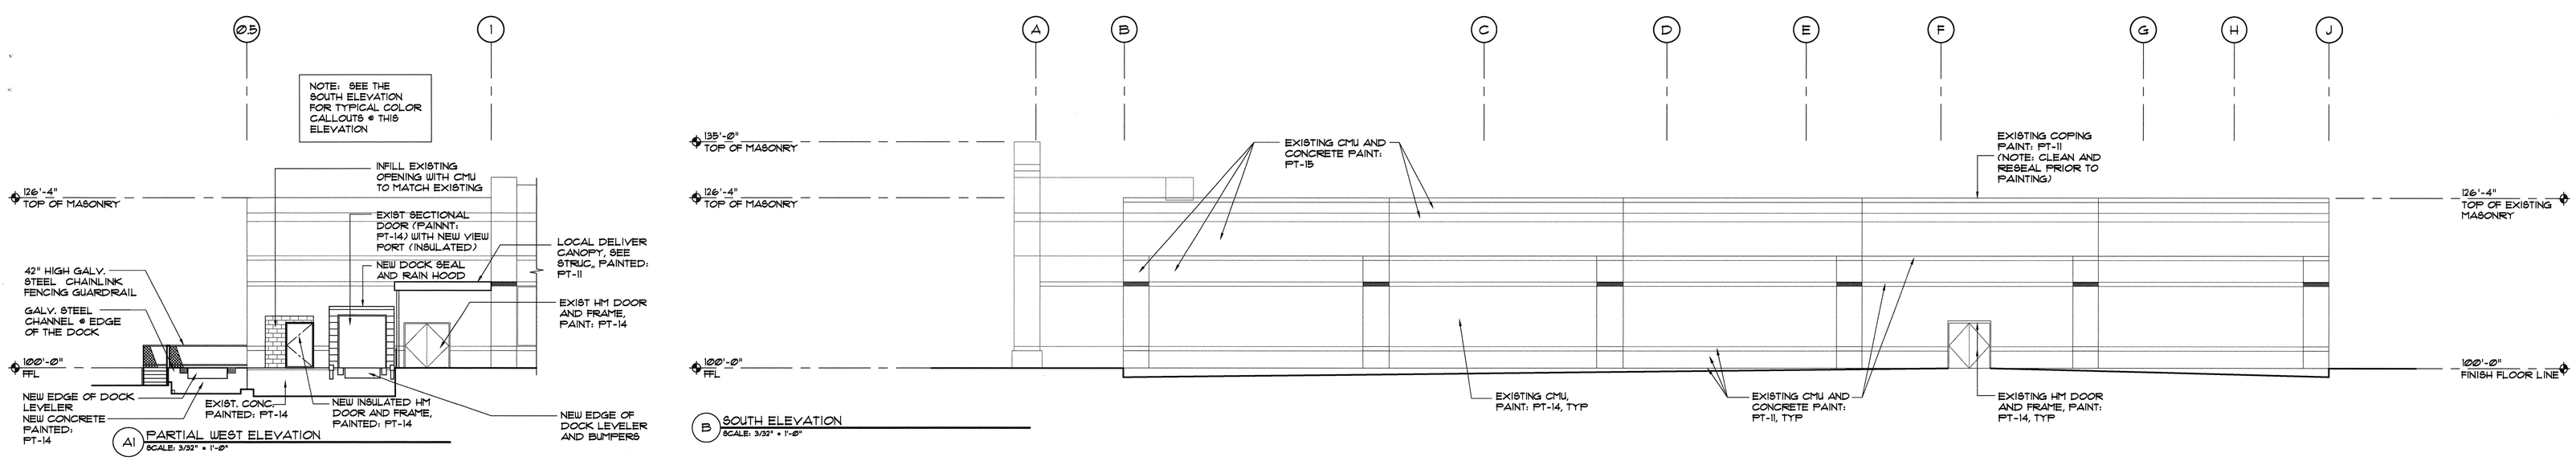

A1 PARTIAL WEST ELEVATION
SCALE: 3/32" = 1'-0"

B SOUTH ELEVATION
SCALE: 3/32" = 1'-0"

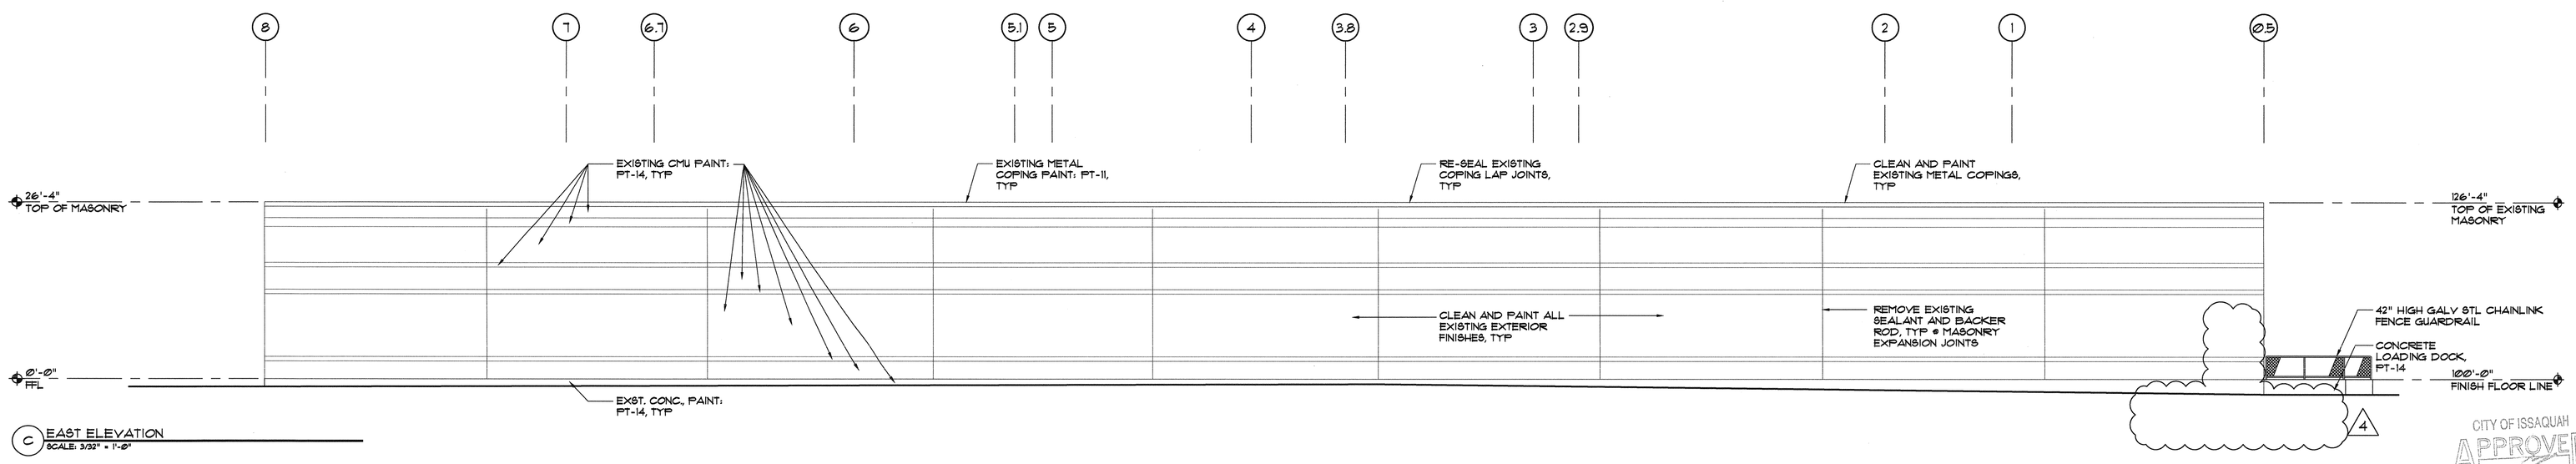

C EAST ELEVATION
SCALE: 3/32" = 1'-0"

CITY OF ISSAQUAH APPROVED ALL WORK SUBJECT TO FIELD INSPECTION

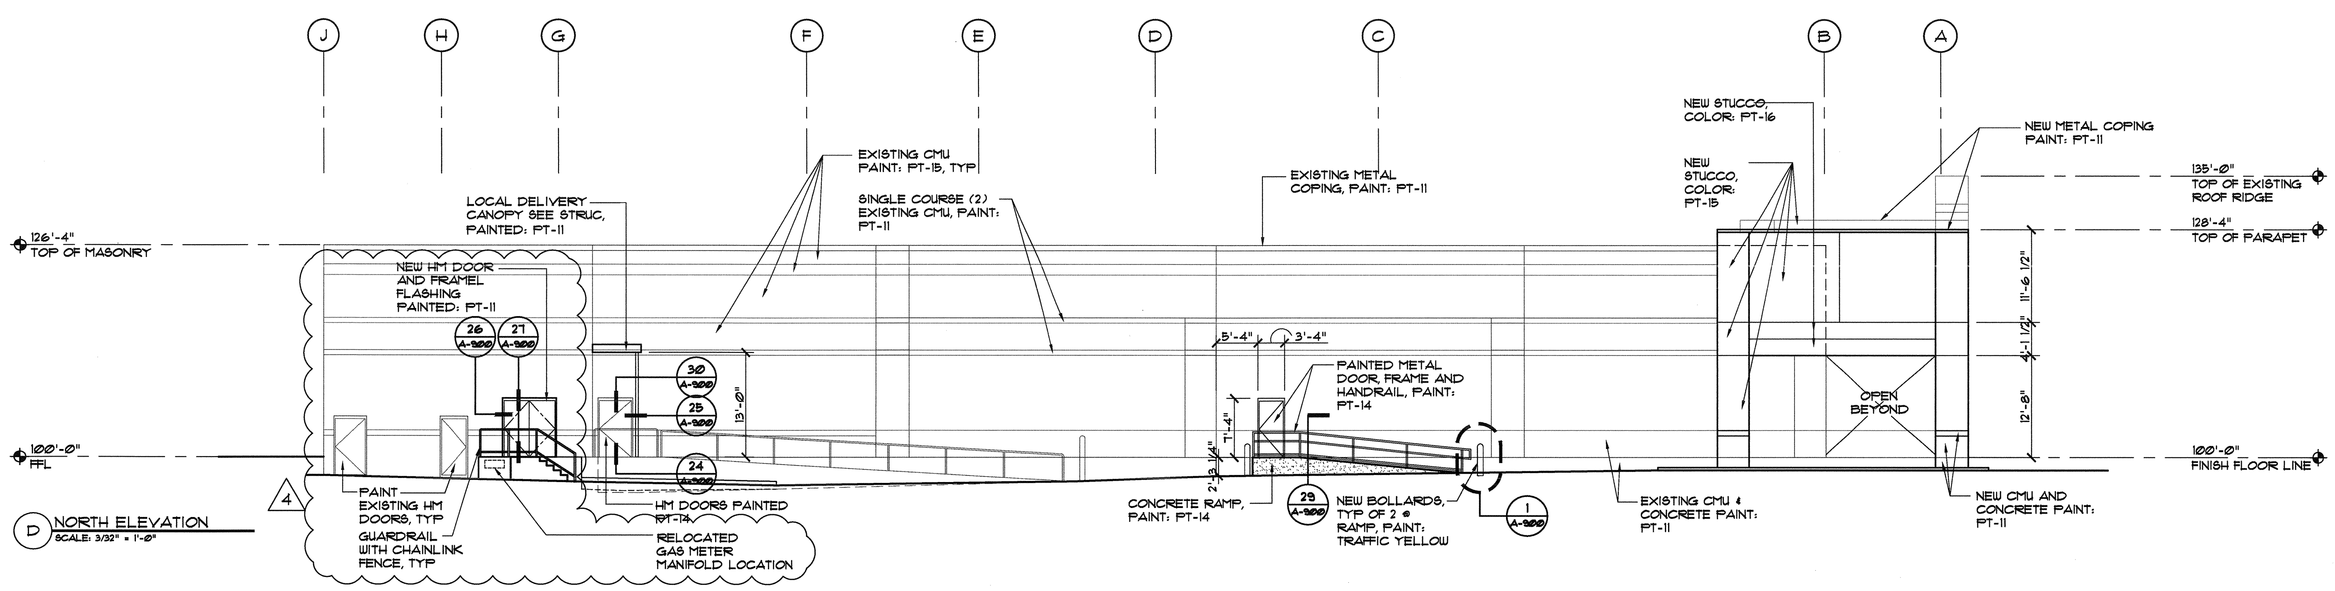

D NORTH ELEVATION
SCALE: 3/32" = 1'-0"

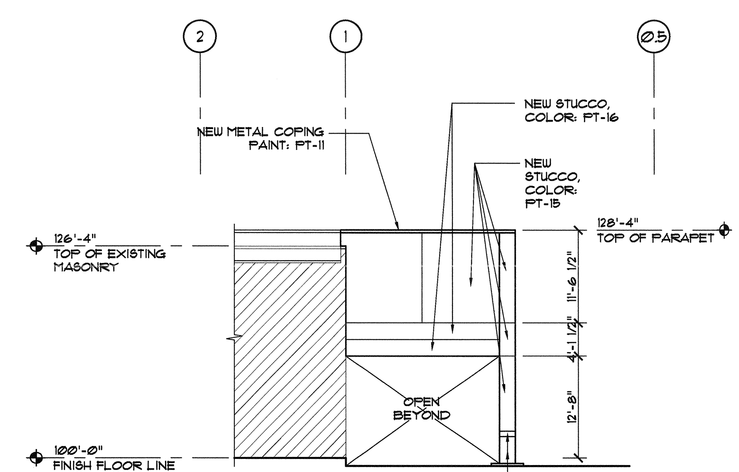

C EAST ELEVATION
SCALE: 3/32" = 1'-0"

Donahou Design Group
16398 NE 85th Street
Suite 101
Redmond, Wa 98052
425.285.9992
ddgarchitects.com

6852 REGISTERED ARCHITECT JOSEPH P. DONAHOU STATE OF WASHINGTON

MARK	DATE	DESCRIPTION
	11/19/13	PERMIT SUBMITTAL
1	12/19/13	TENANT REVIEW
2	01/21/14	BID SET
3	02/28/14	PERMIT RE-SUBMITTAL
4	07/17/14	PERMIT REVISION / BID DOCUMENT

PROJECT ARCHITECT: JHD
DRAWN BY: JVB
DATE: 06/20/2014
PROJECT NO.: 2013-20
© 2013

4 PERMIT REVISION / BID SET

ISSAQUAH - VALUE VILLAGE CENTER

5530 E.LAKE SAMMAMISH PARKWAY S.E.
ISSAQUAH, WASHINGTON

DRAWING CONTENTS:
EXTERIOR ELEVATIONS

DRAWING NO.:
A-400