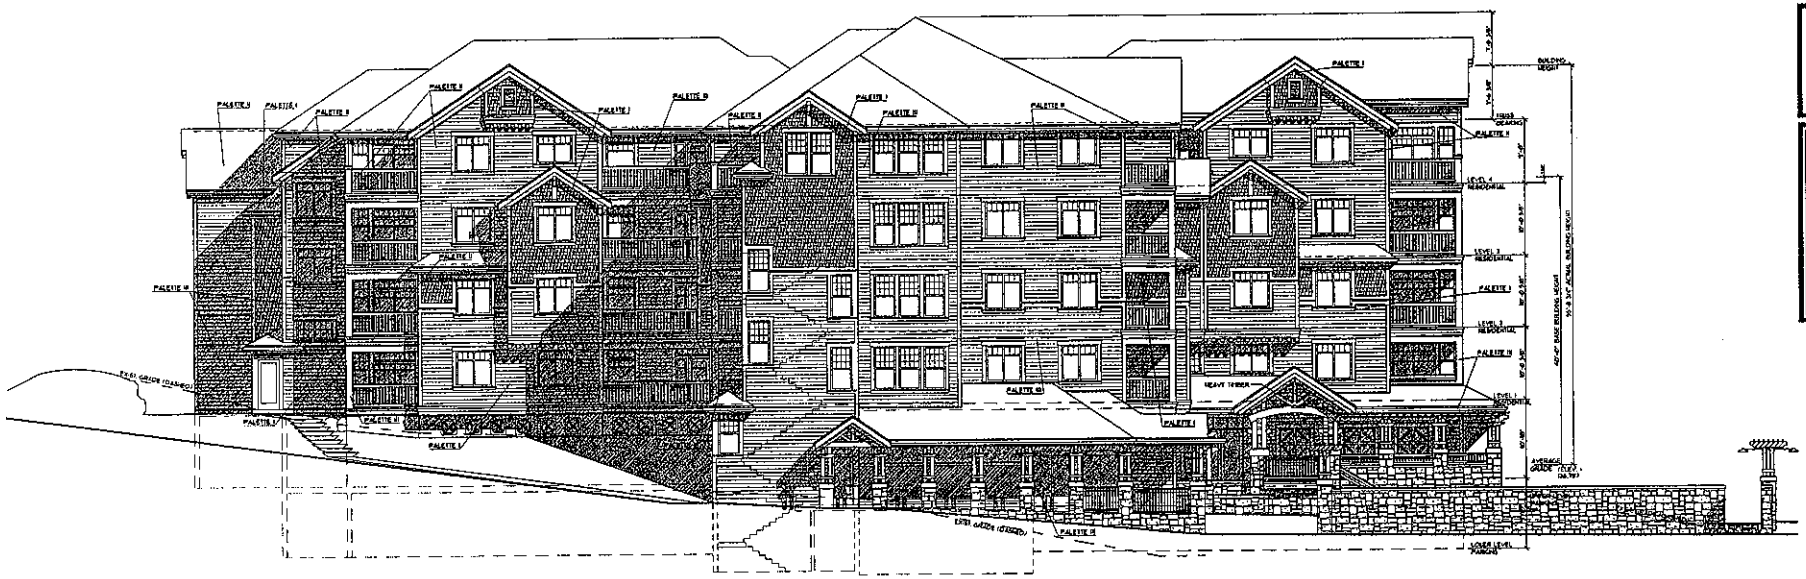

FRONT ELEVATION (NORTH SIDE FACING WEST LAKE SAMMAMISH)
1/8" = 1'-0"

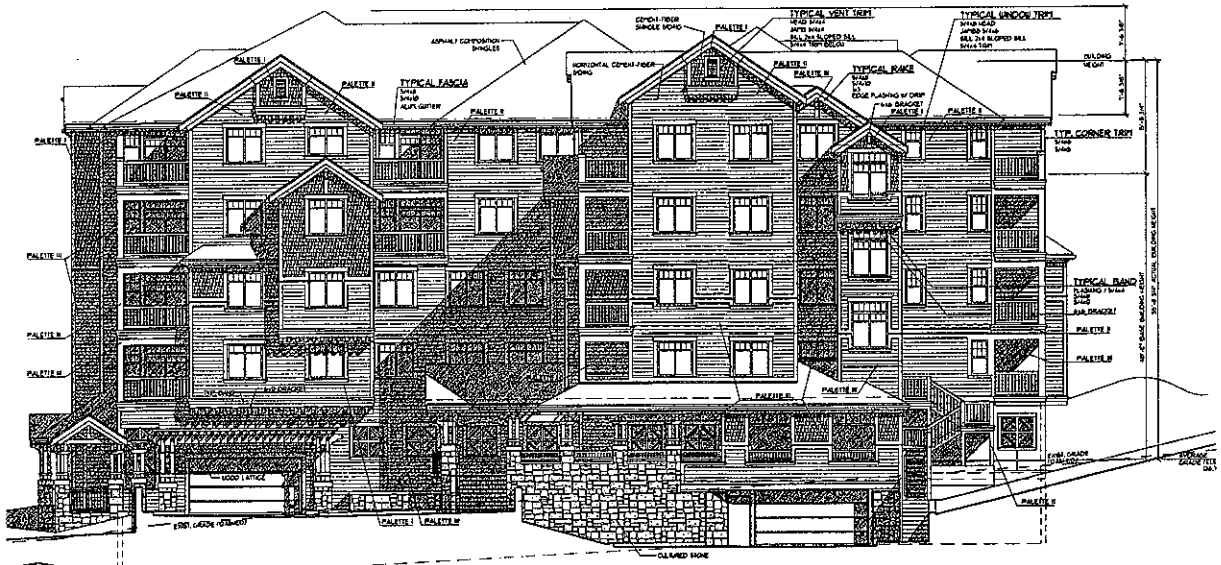

RIGHT SIDE ELEVATION (WEST)
1/8" = 1'-0"

Ⓐ ENTRANCE WALL FRONT ELEVATION
1/4" = 1'-0"

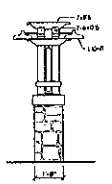

Ⓑ MONUMENT SIGN SIDE ELEV.
1/4" = 1'-0"

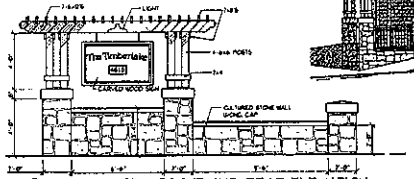

Ⓒ MONUMENT SIGN FRONT AND REAR ELEVATION
1/4" = 1'-0"

SITE DEVELOPMENT

ISSUED 01/10/05		
DATE	NO	REVISION
03/01/05	1	6/17/05

P-8

FILENAME: SHC 2 2101

NORTH AND WEST ELEVATIONS

THE TIMBERLAKE
4615 WEST LAKE SAMMAMISH PKWY SE
ISSAQUAH WA.

RIEBE & ASSOCIATES, INC.
ARCHITECTURE · PLANNING
1123 MAPLE AVENUE SW - SUITE 270
RENTON, WASHINGTON 98057
PH:(425)226-5344 FAX:(425)226-5344
EMAIL: EDRIEBE@MSN.COM

MSR HOME BUILDING LLC
2790N REDMOND-FALL CITY HWY
REDMOND, WASHINGTON 98053
(425) 222-6600

3215 REGISTERED ARCHITECT
E. DENNIS RIEBE
STATE OF WASHINGTON
E. Dennis Riebe
ARCHITECT