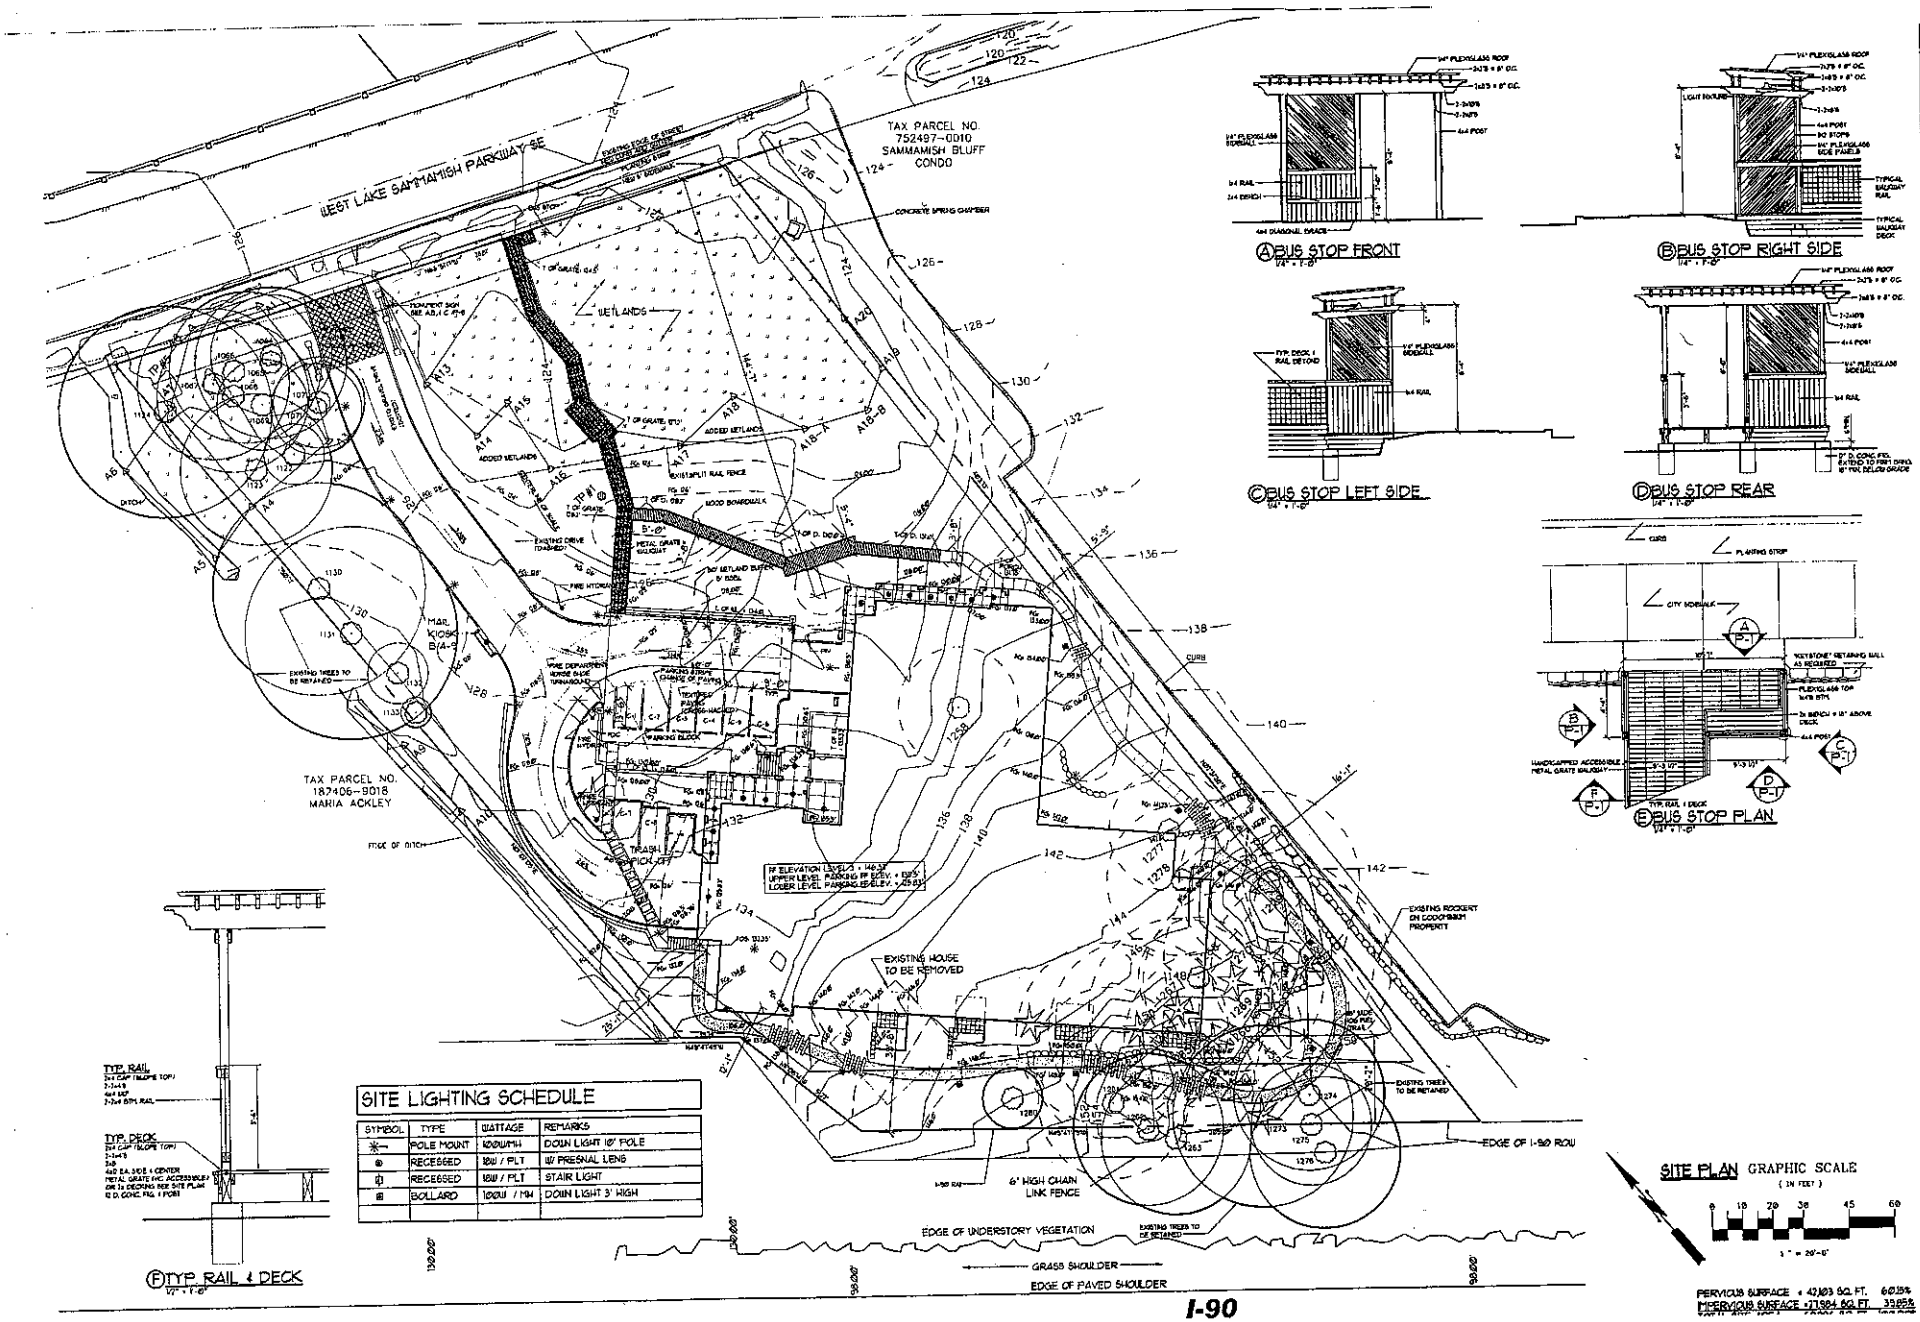

SITE LIGHTING SCHEDULE

SYMBOL	TYPE	WATTAGE	REMARKS
✳	POLE MOUNT	100W/MH	DOWN LIGHT 10' POLE
⊕	RECESSED	18W / PLT	W/ PRESNAL LENS
⊡	RECESSED	18W / PLT	STAIR LIGHT
⊞	BOLLARD	100W / MH	DOWN LIGHT 3' HIGH

I-90

MSR HOME BUILDING LLC
27901 REDMOND-FALL CITY HWY
REDMOND, WASHINGTON 98053
(425) 222-6600

RIEBE & ASSOCIATES, INC.
ARCHITECTURE · PLANNING
1123 MAPLE AVENUE SW - SUITE 270
RENTON, WASHINGTON 98057
PH:(425)226-5344 FAX:(425)226-5344
EMAIL: EDRIEBE@MSN.COM

THE TIMBERLAKE
4815 WEST LAKE
SAMMAMISH PKWY SE
ISSAQUAH WA.

SITE PLAN

P-1