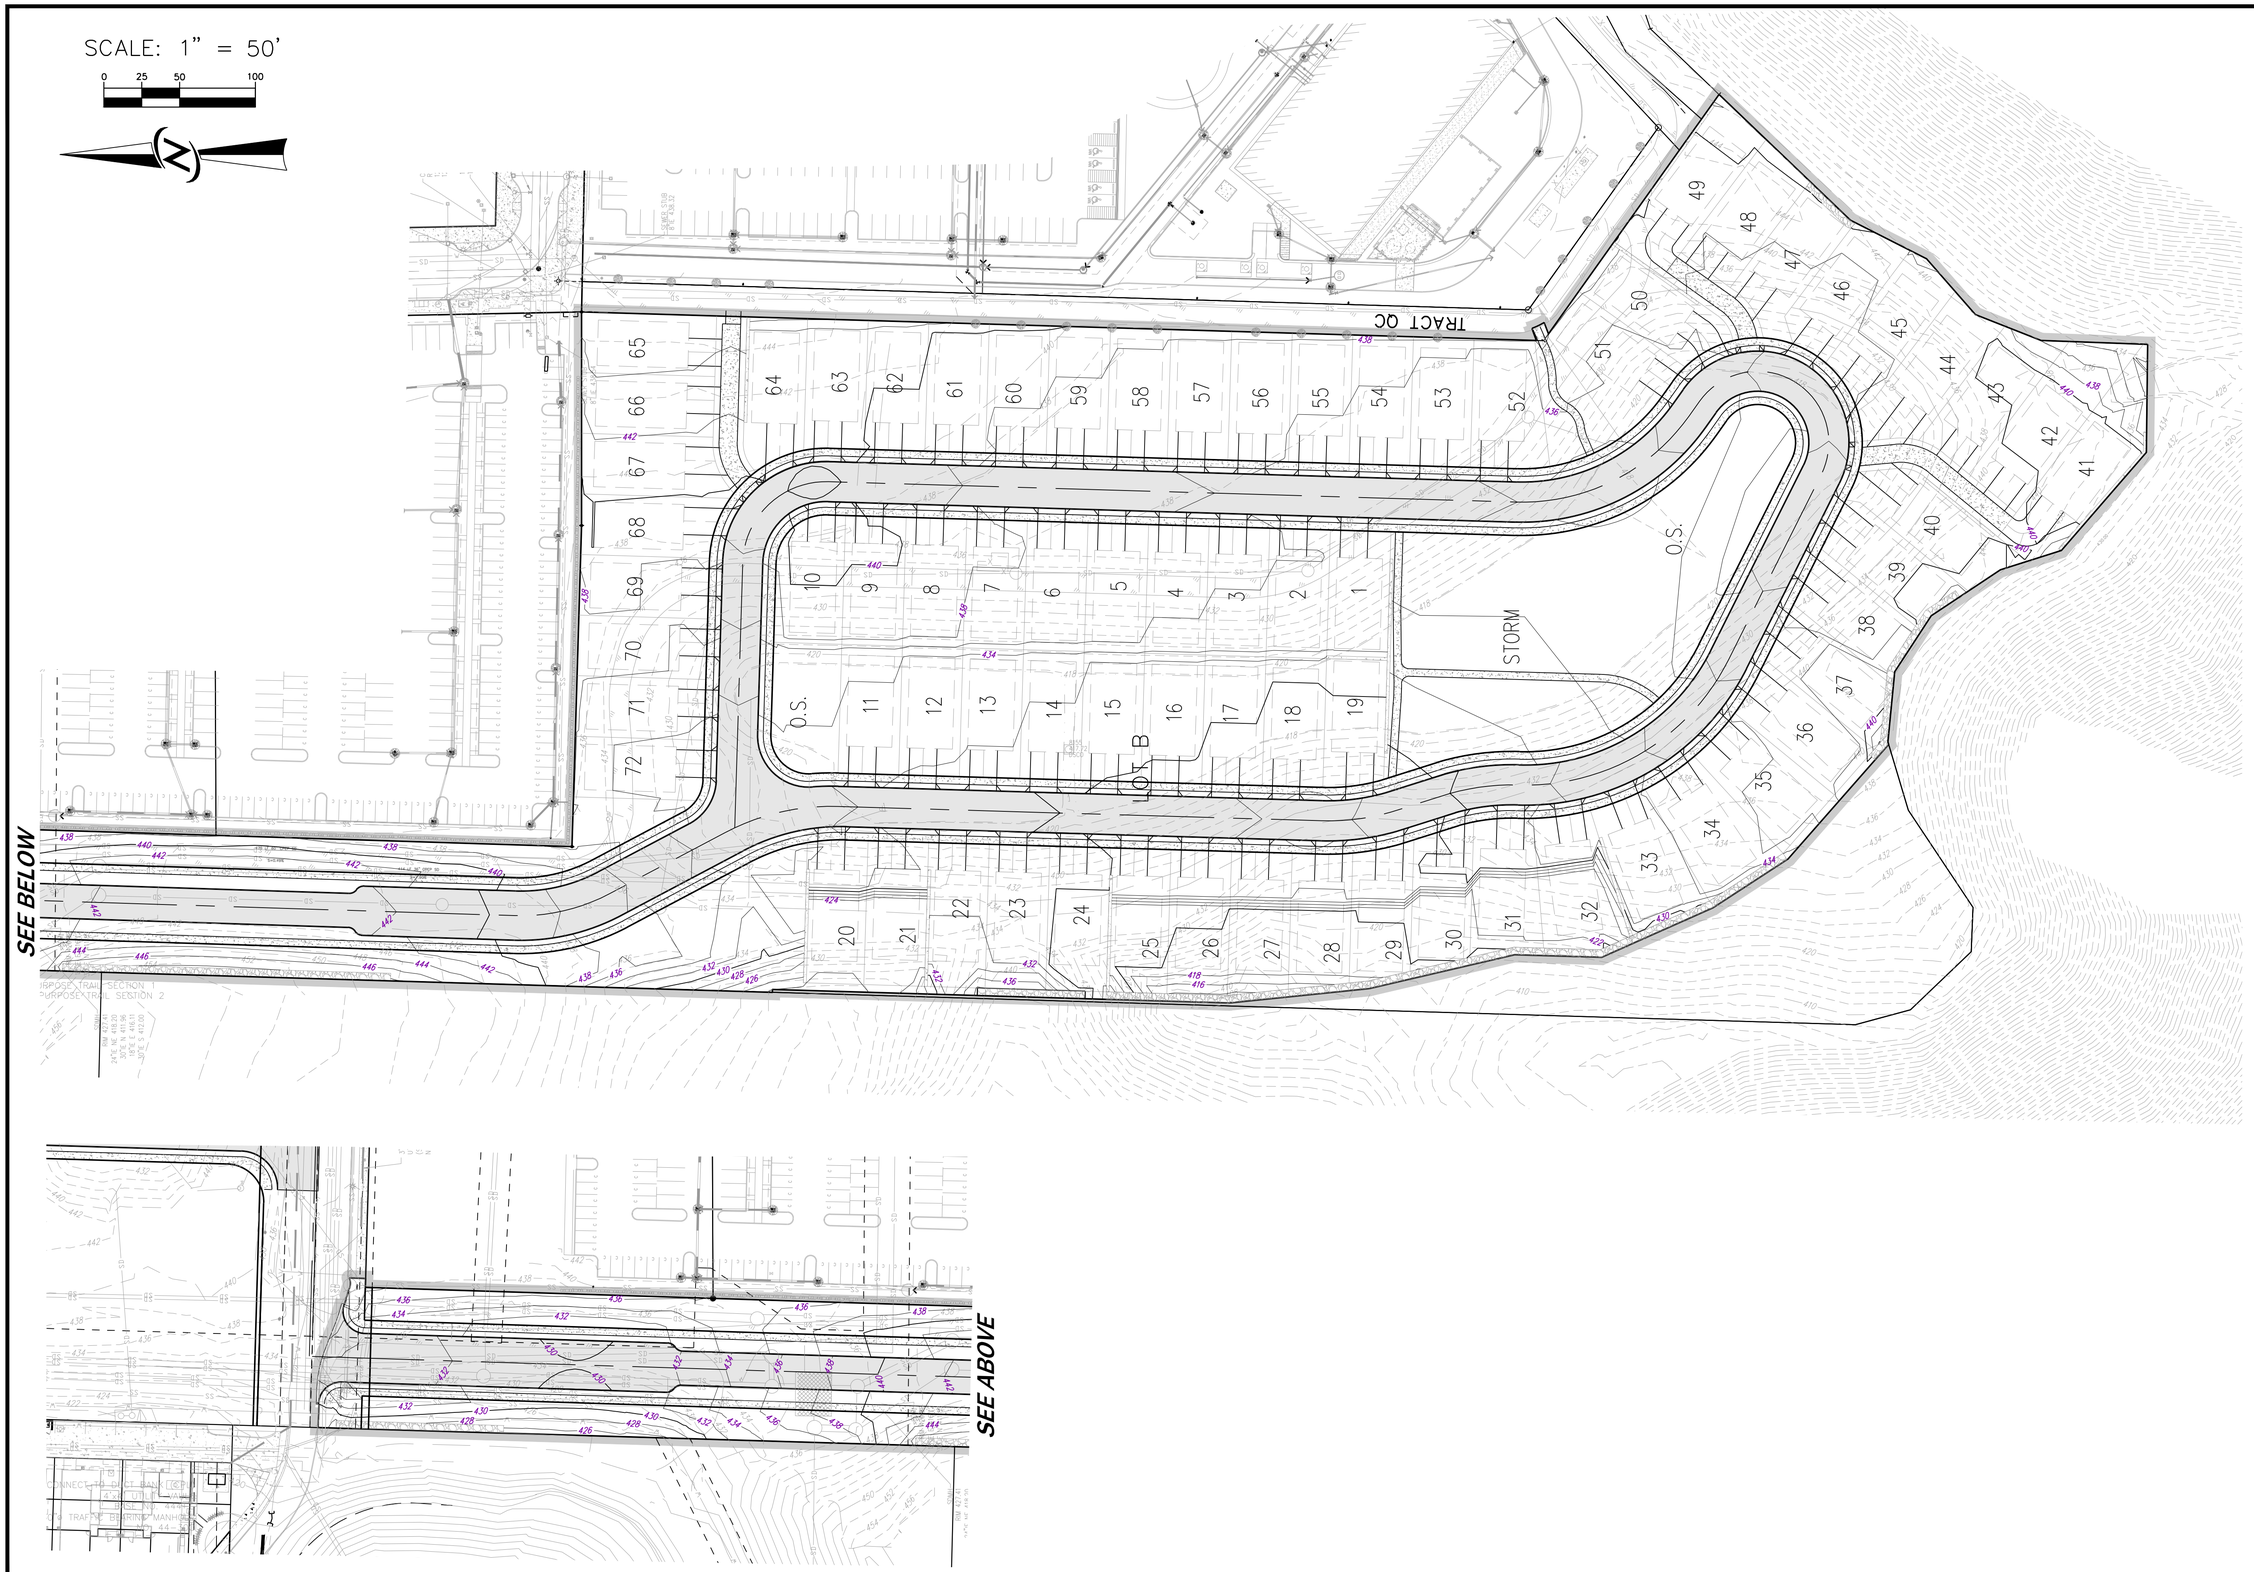

NO.	DATE	REVISION	BY	CK

CARY R. SHARNBROICH
STATE OF WASHINGTON
29715
REGISTERED PROFESSIONAL ENGINEER

CORE DESIGN
ENGINEERING · PLANNING · SURVEYING
14711 NE 29th Place Suite 101
Bellevue, Washington 98007
425.885.7877 Fax 425.885.7963

SCALE:
DESIGNED
DRAWN
CHECKED
DATE
VERIFY SCALE
BAR IS ONE INCH ON ORIGINAL DRAWING
0" 1"

PRELIMINARY GRADING PLAN
WESTRIDGE SOUTH
POLYGON NORTHWEST
11624 SE 5TH STREET
BELLEVUE, WASHINGTON 98005

PROJECT NUMBER
13128

DRAWING
P4.0

SHEET OF 5