15210

SAMMAMISH 6 LOT PLAT

A PORTION OF GOV'T LOT 1
IN NE. 1/4, NE. 1/4, SEC. 19, T-24N, R-6E, W.M.
CITY OF ISSAQUAH, KING COUNTY, WA.

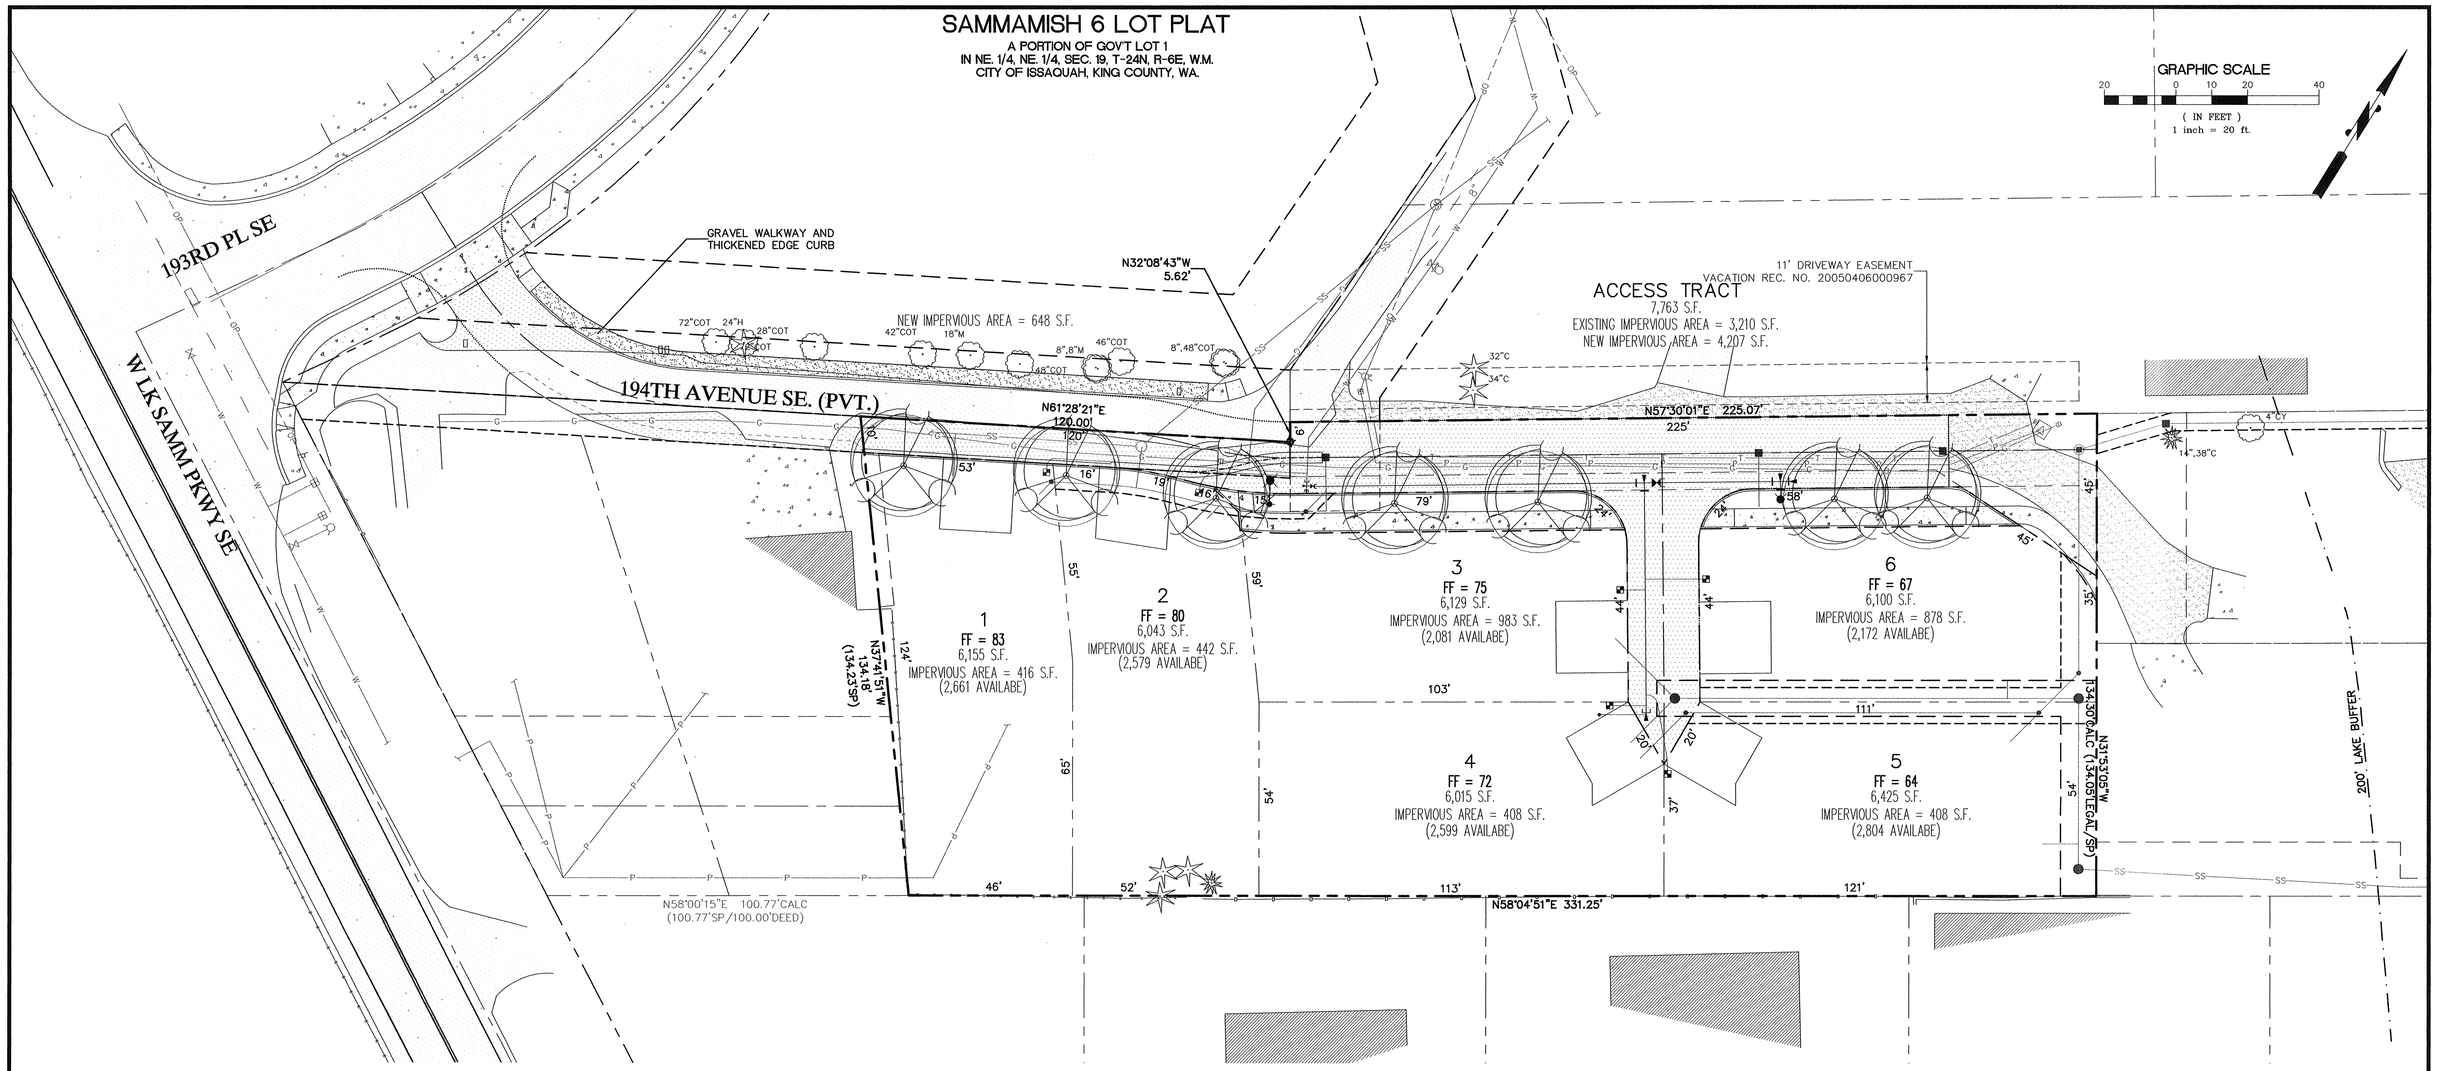

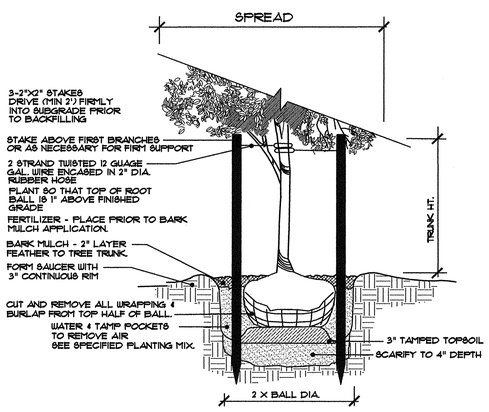

DECIDUOUS TREE PLANTING DETAIL

LEGEND

	POWER TRANSFORMER
	CABLE TV RISER
	POWER POLE W/UNDERGROUND CONDUIT
SS	SANITARY SEWER CLEANOUT
	SANITARY SEWER MANHOLE
	CULVERT
	FIRE HYDRANT
	WATER METER
	WATER VALVE
	WATER INDICATOR POST
	LINE CONTINUES
	GAS VALVE
	MAIL BOX
	SIGN
PST	POST
LCH	LOCAL HIGH POINT
LCL	LOCAL LOW POINT
P	POWER LINE
T	TELECOMMUNICATIONS LINE
SS	SANITARY SEWER LINE
OP	OVERHEAD POWER LINE
W	WATER LINE
G	GAS LINE
X	CHAIN LINK FENCE LINE
	WOOD FENCE LINE

12"A	ALDER
12"B	BIRCH
12"C	CEDAR
12"COT	COTTONWOOD
12"CY	CHERRY
12"D	DECIDUOUS
12"H	HEMLOCK
12"P	PINE
12"PL	PLUM

	EXISTING RETAINING WALL
	ROCKERY
	CONCRETE PAVING
	ASPHALT PAVING
	BUILDINGS
	GRAVEL SURFACE

REV. NO.	DATE	DESCRIPTION	APPROVED

STAMP NOT VALID UNLESS SIGNED & DATED

DALEY-MORROW-POBLETE, INC.
726 AUBURN WAY N.
AUBURN, WASHINGTON 98002
PHONE: 253-333-2200, FAX: 253-333-2206

dmp incorporated
ENGINEERING - SURVEYING
LAND PLANNING

CLIENT
DAVE MAIN
CREATIVE HOME PARTNERS
40305 - 302ND AVENUE SE., ENUMCLAW, WA. 98022

PROJECT
SAMMAMISH 6 LOT PLAT
PRELIMINARY LANDSCAPING / STREET TREE PLAN

DRAWN BY LM	SCALE 1" = 20'	DRAWING 15210PRELIMINARYSITEPLAN	SHEET 1
APPROVED ASP	DATE APR. 27, 2016	JOB# 15210	OF 1

R:\PROJECTS\15-210 SAMMAMISH 6 LOT\15210PRELIMINARY SITE PLAN.DWG