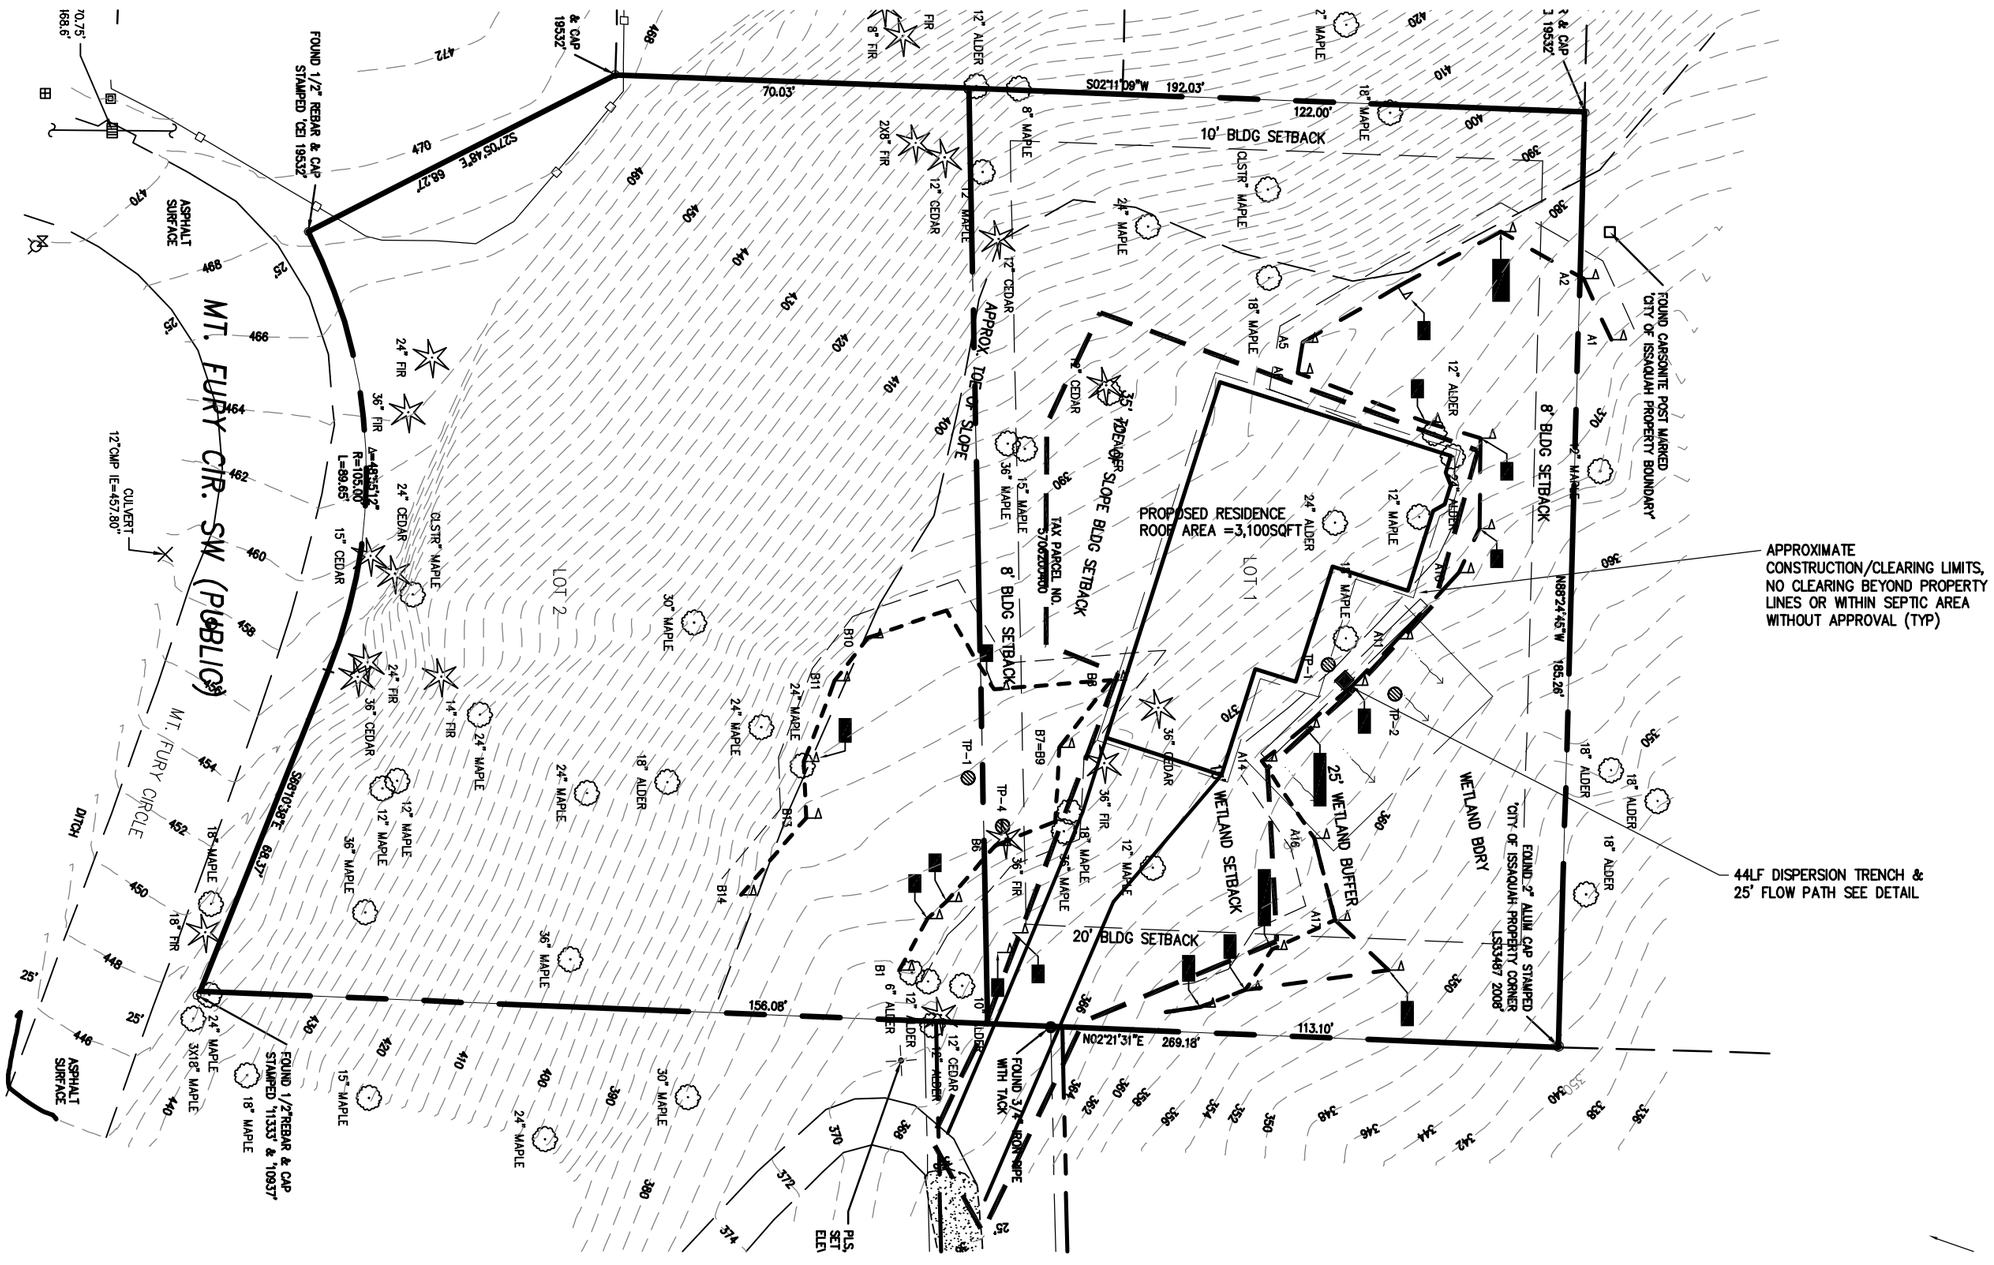

SKETCH NO: C-1

SCALE:
SITE PLAN 1" = 30'

N

PROJECT NAME:	PROJECT NO:	BY:	DATE:
BLACKWELL RESIDENCE	13-054	WGC	4/12/13

DEVELOPMENT ENGINEERING, PLLC
821 DOCK STREET, SUITE 204
PHONE: (253) 228-0513
WWW.DE-CIVIL.COM
MAIL TO: PO Box 446 TACOMA, WA 98401

SITE PLAN:
BUILDING SITE PLAN
645 SW MT. EVEREST LANE
ISSAQUAH, WA
PN:5706200400