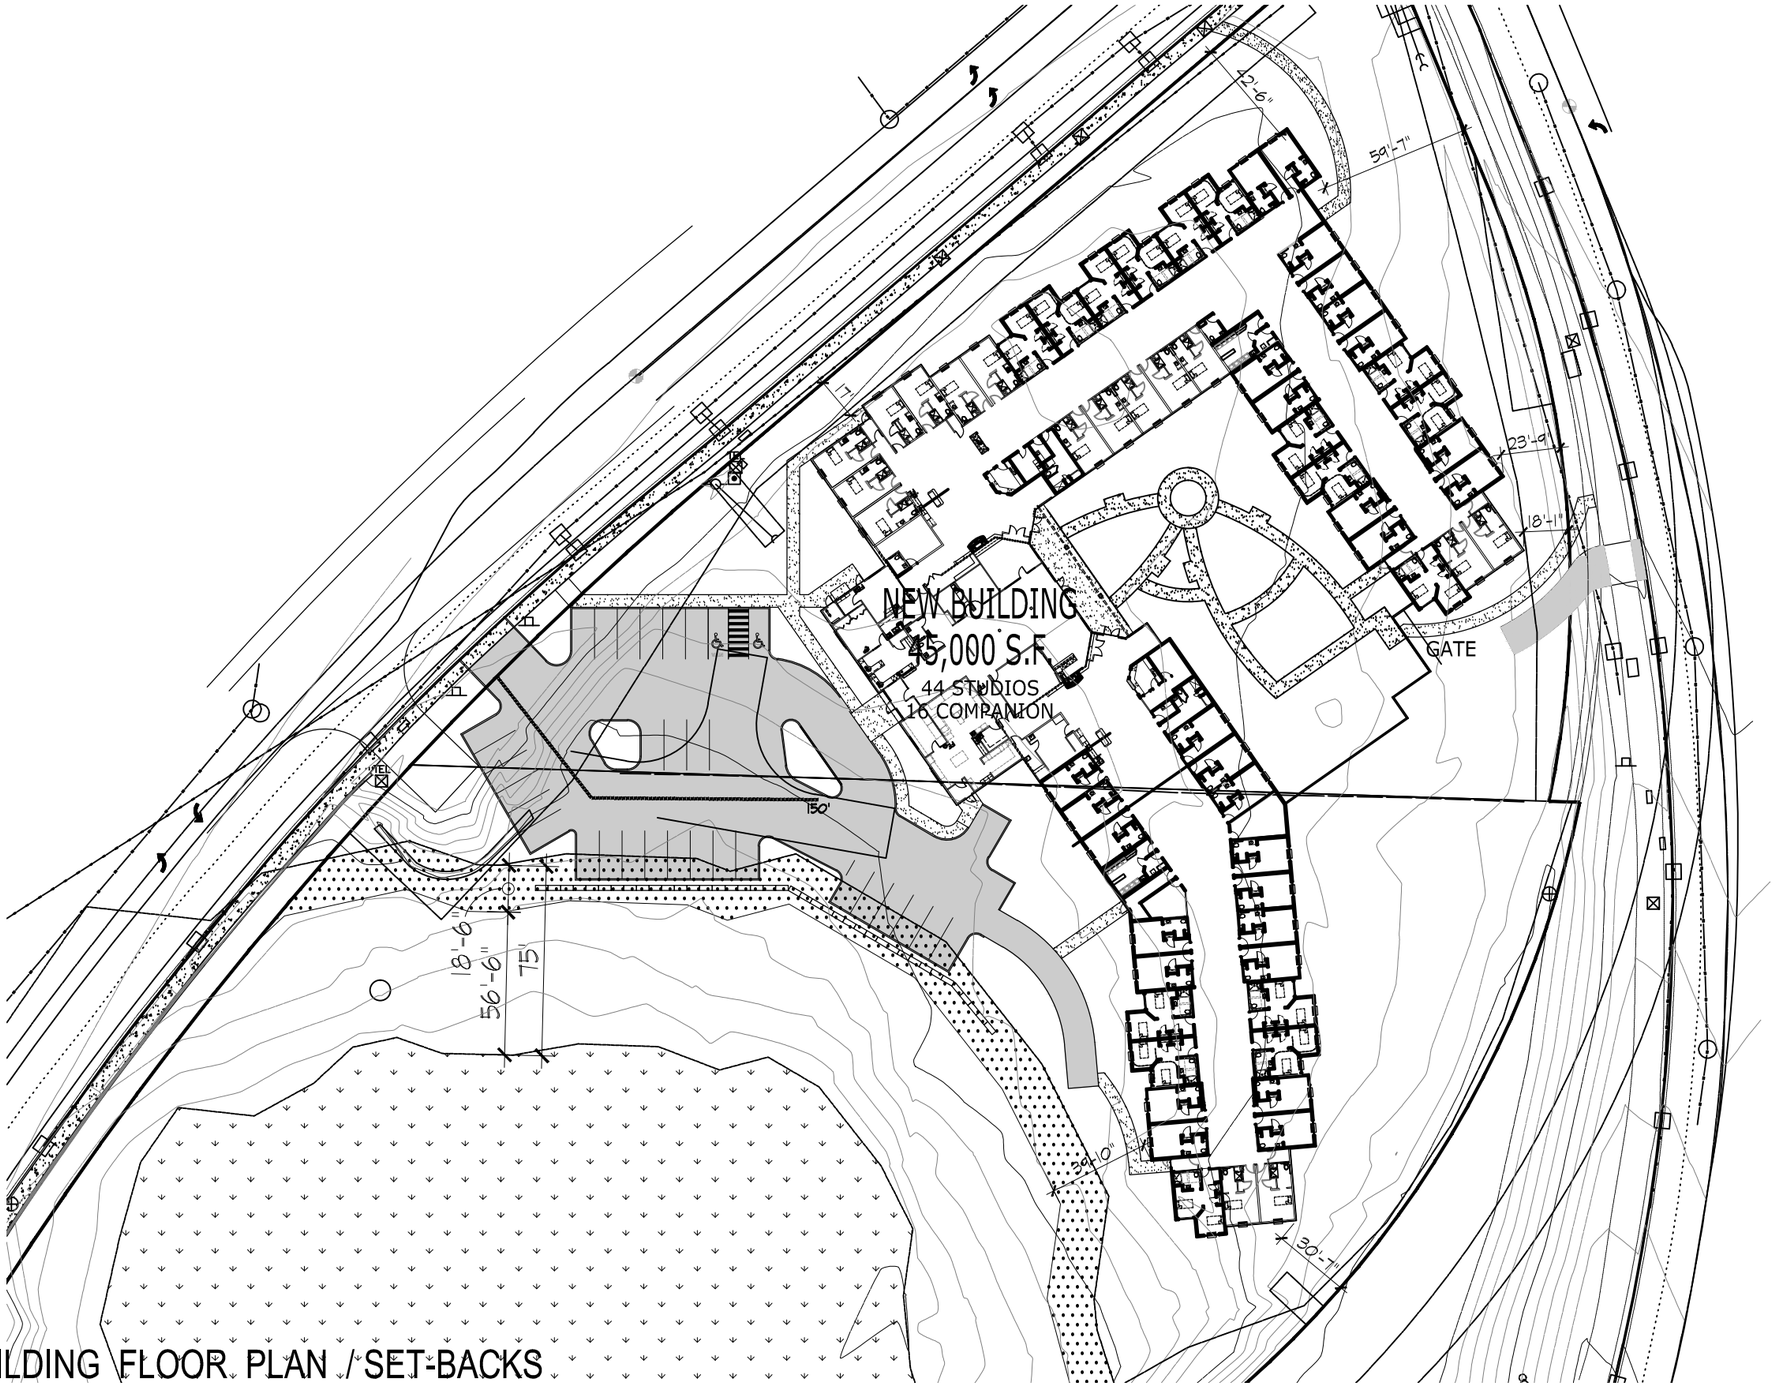

BUILDING FLOOR PLAN / SET-BACKS

NEW BUILDING FOR:

■ Fieldstone Memory Care ~ Issaquah, Washington

Issaquah, WA

SCALE: 1" = 100' - 0"

POSTON ARCHITECTS
8503 KAIL DRIVE
YAKIMA, WA 98908
T: 509. 961. 7404

N

PA NO:	1331
FILE:	Site plan Issaquah R6.dwg
DATE:	03. 20. 14
SHEET:	■

3/20/2014 8:54:45 PM