SE 1/4 OF THE SE 1/4, SEC. 33, TWP. 24 N., RGE. 6 E., W.M.

STREETSCAPE

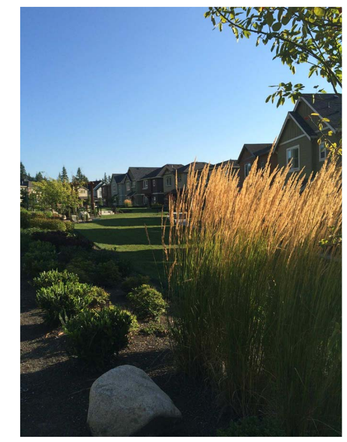

OPEN SPACE PLANTINGS

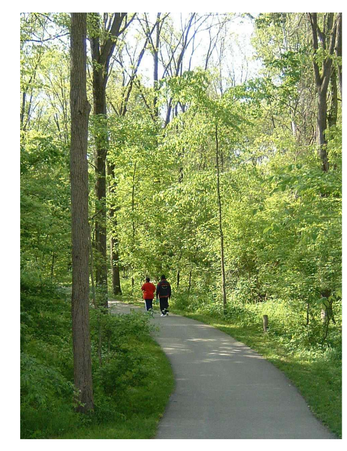

TRAIL

SCALE: 1" = 30'

0 15 30 60

UNDERGROUND LOCATOR SERVICE
CALL BEFORE YOU DIG!
811

NO.	REVISIONS	DATE

CORE DESIGN
14711 NE 29th Place Suite 101
Bellevue, Washington 98007
425.885.7877 Fax 425.885.7963
ENGINEERING · PLANNING · SURVEYING

CONCEPTUAL LANDSCAPE PLAN (PHASE 2)
KELKARI TOWNHOMES

IS PROPERTY INVESTMENTS, LLC
419 OCCIDENTAL AVENUE SOUTH, SUITE 300
SEATTLE, WA 98104

DATE	AUGUST 2015
DESIGNED	LINDSEY B. SOLORIO, P.L.A.
DRAWN	CAROLYN E. MULNIX
APPROVED	LINDSEY B. SOLORIO, P.L.A.
	JAMES A. OLSEN, P.E. PROJECT MANAGER

SHEET	OF
P06	7

PROJECT NUMBER
15061

SE 1/4 OF THE SE 1/4, SEC. 33, TWP. 24 N., RGE. 6 E., W.M.

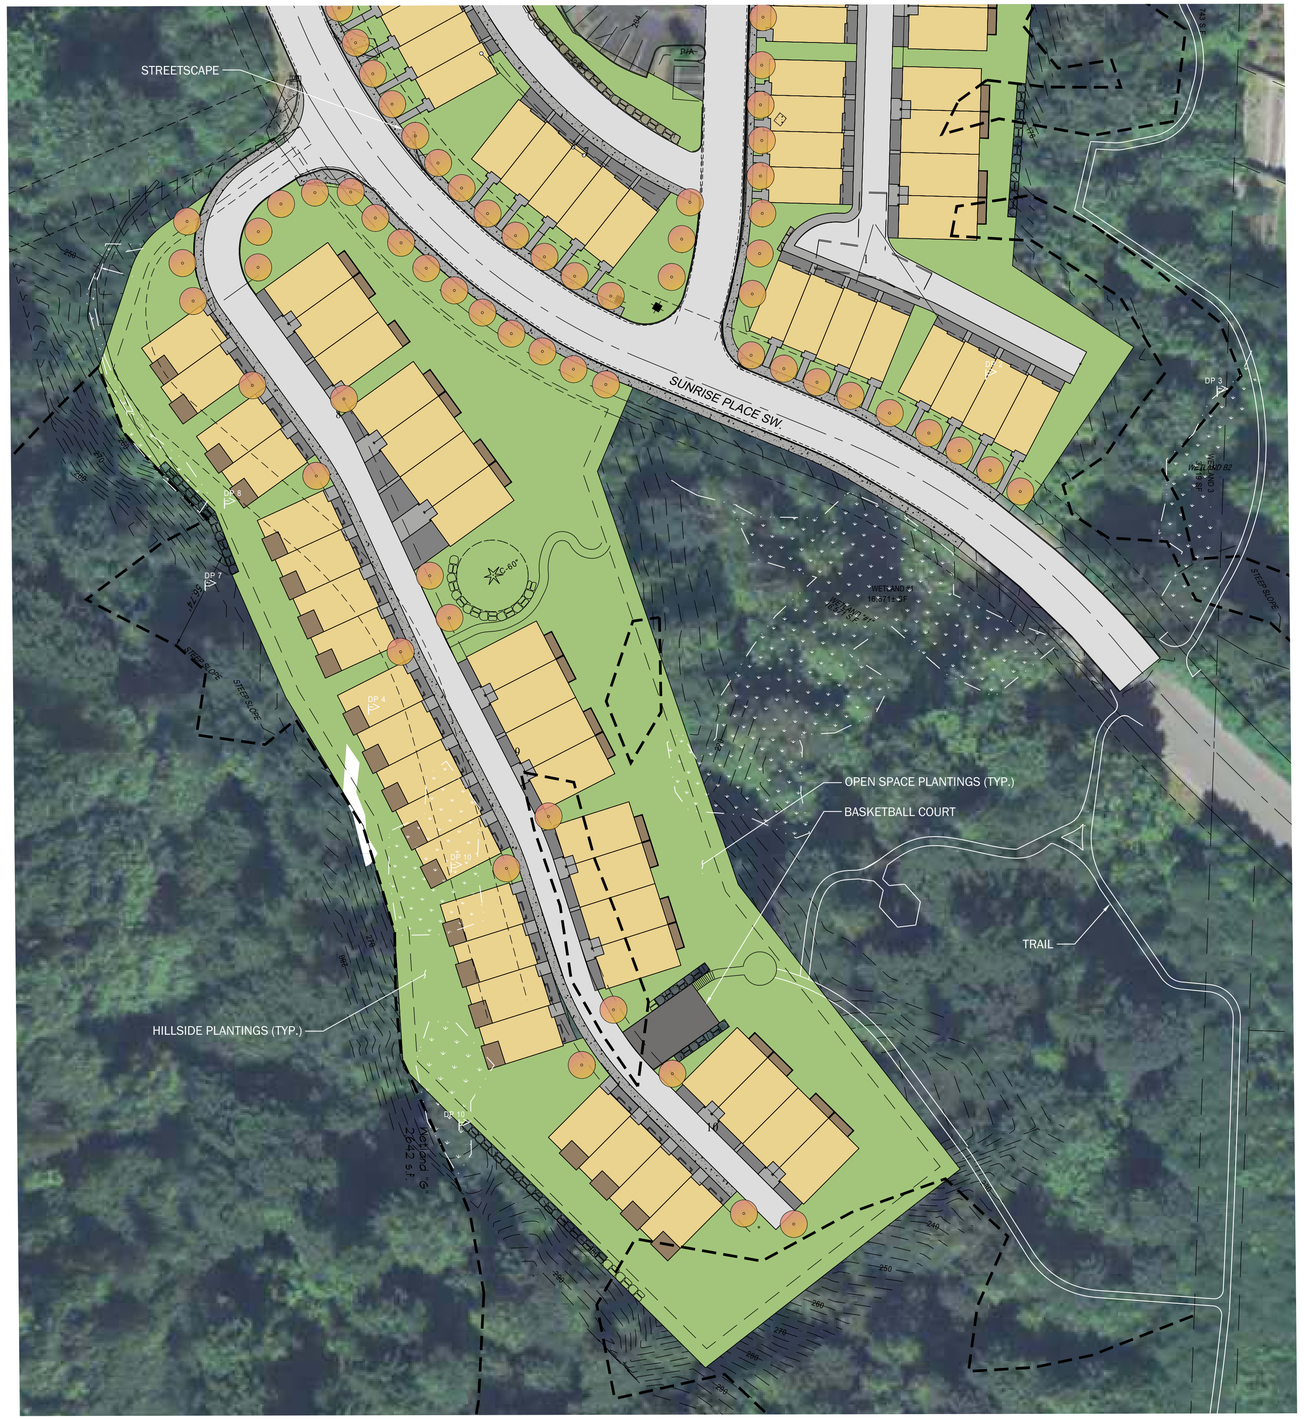

BASKETBALL COURT

TRAIL

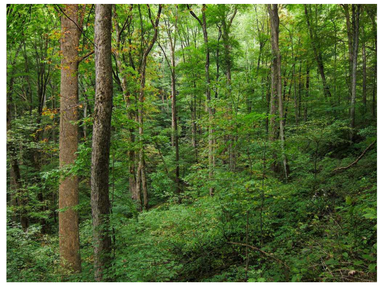

HILLSIDE PLANTINGS

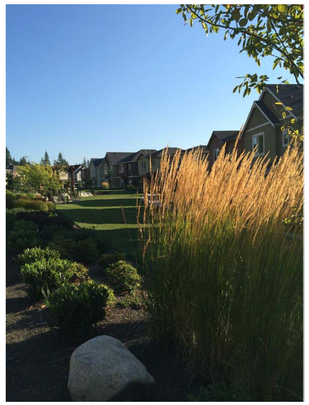

OPEN SPACE PLANTINGS

STREETSCAPE

N

SCALE: 1" = 40'

0 20 40 80

UNDERGROUND LOCATOR SERVICE
CALL BEFORE YOU DIG!
811

NO.	REVISIONS	DATE

CORE DESIGN
14711 NE 29th Place Suite 101
Bellevue, Washington 98007
425.885.7877 Fax 425.885.7963
ENGINEERING · PLANNING · SURVEYING

CONCEPTUAL LANDSCAPE PLAN (PHASE 3)
KELKARI TOWNHOMES

IS PROPERTY INVESTMENTS, LLC
419 OCCIDENTAL AVENUE SOUTH, SUITE 300
SEATTLE, WA 98104

DATE	AUGUST 2015
DESIGNED	LINDSEY B. SOLORIO, P.L.A.
DRAWN	CAROLYN E. MULNIX
APPROVED	LINDSEY B. SOLORIO, P.L.A.
	JAMES A. OLSEN, P.E. PROJECT MANAGER

SHEET	OF
P07	7

PROJECT NUMBER
15061