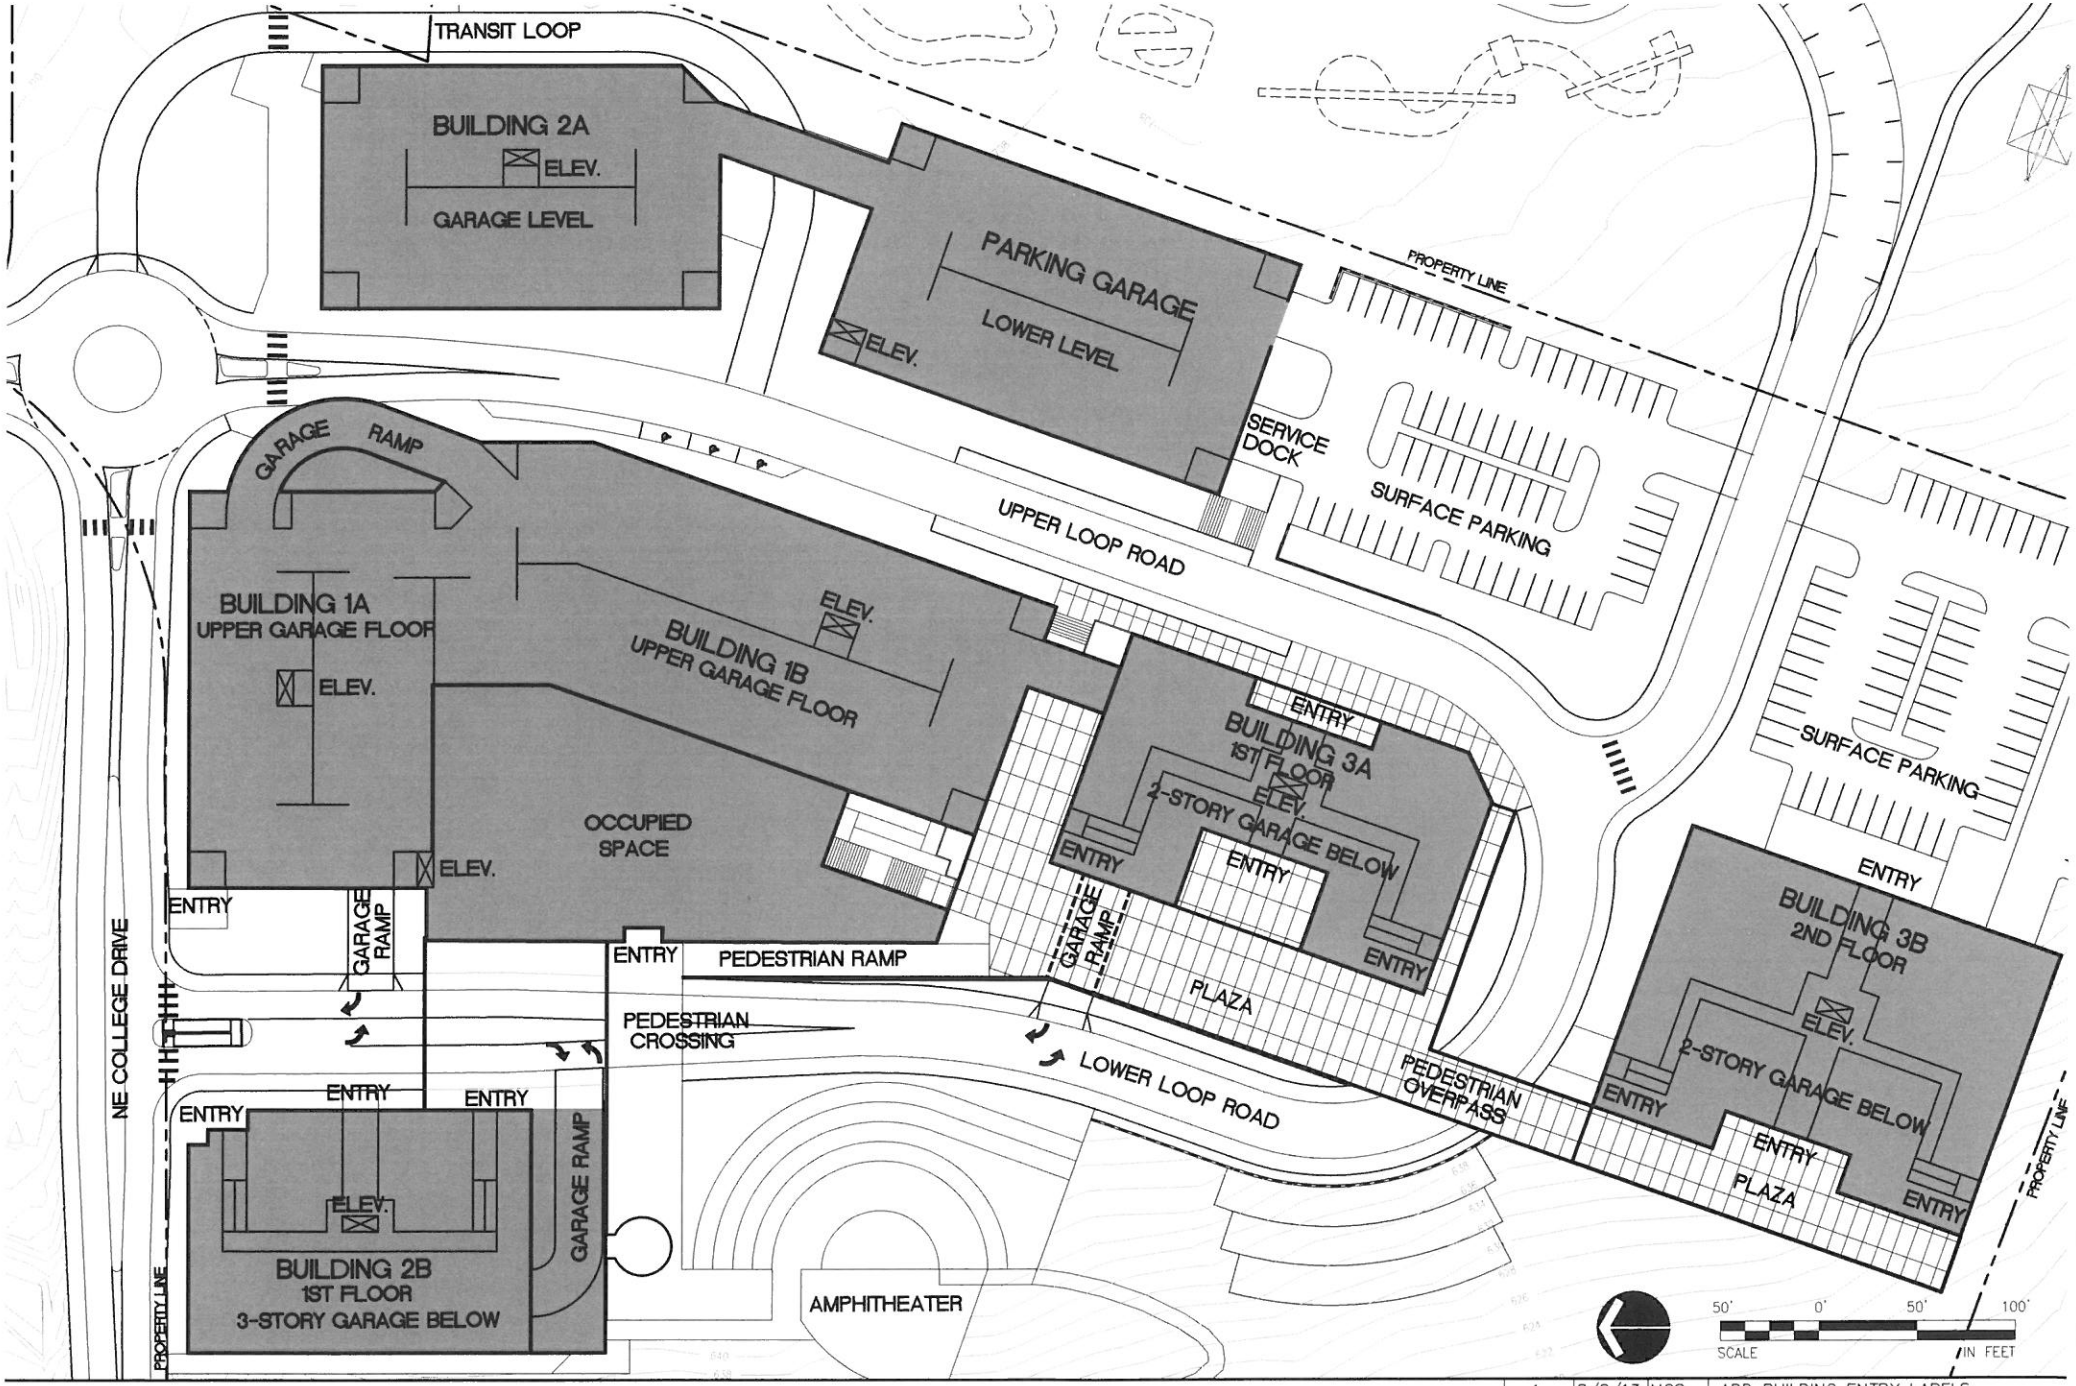


32159
Project No.

A001
Drawing No.
Sheet 1 of 2

otak
HanmiGlobal Partner

# Bellevue College Issaquah Center

Issaquah, WA

ADDENDUM–1 / LOWER LEVEL BUILDING PLANS

| ADDENDUM | DATE | BY | REVISIONS |
|---|---|---|---|
| 1 | 8/8/13 | MGS | ADD BUILDING ENTRY LABELS |




32159
Project No.

A002
Drawing No.

Sheet 2 of 2

otak
HanmiGlobal Partner
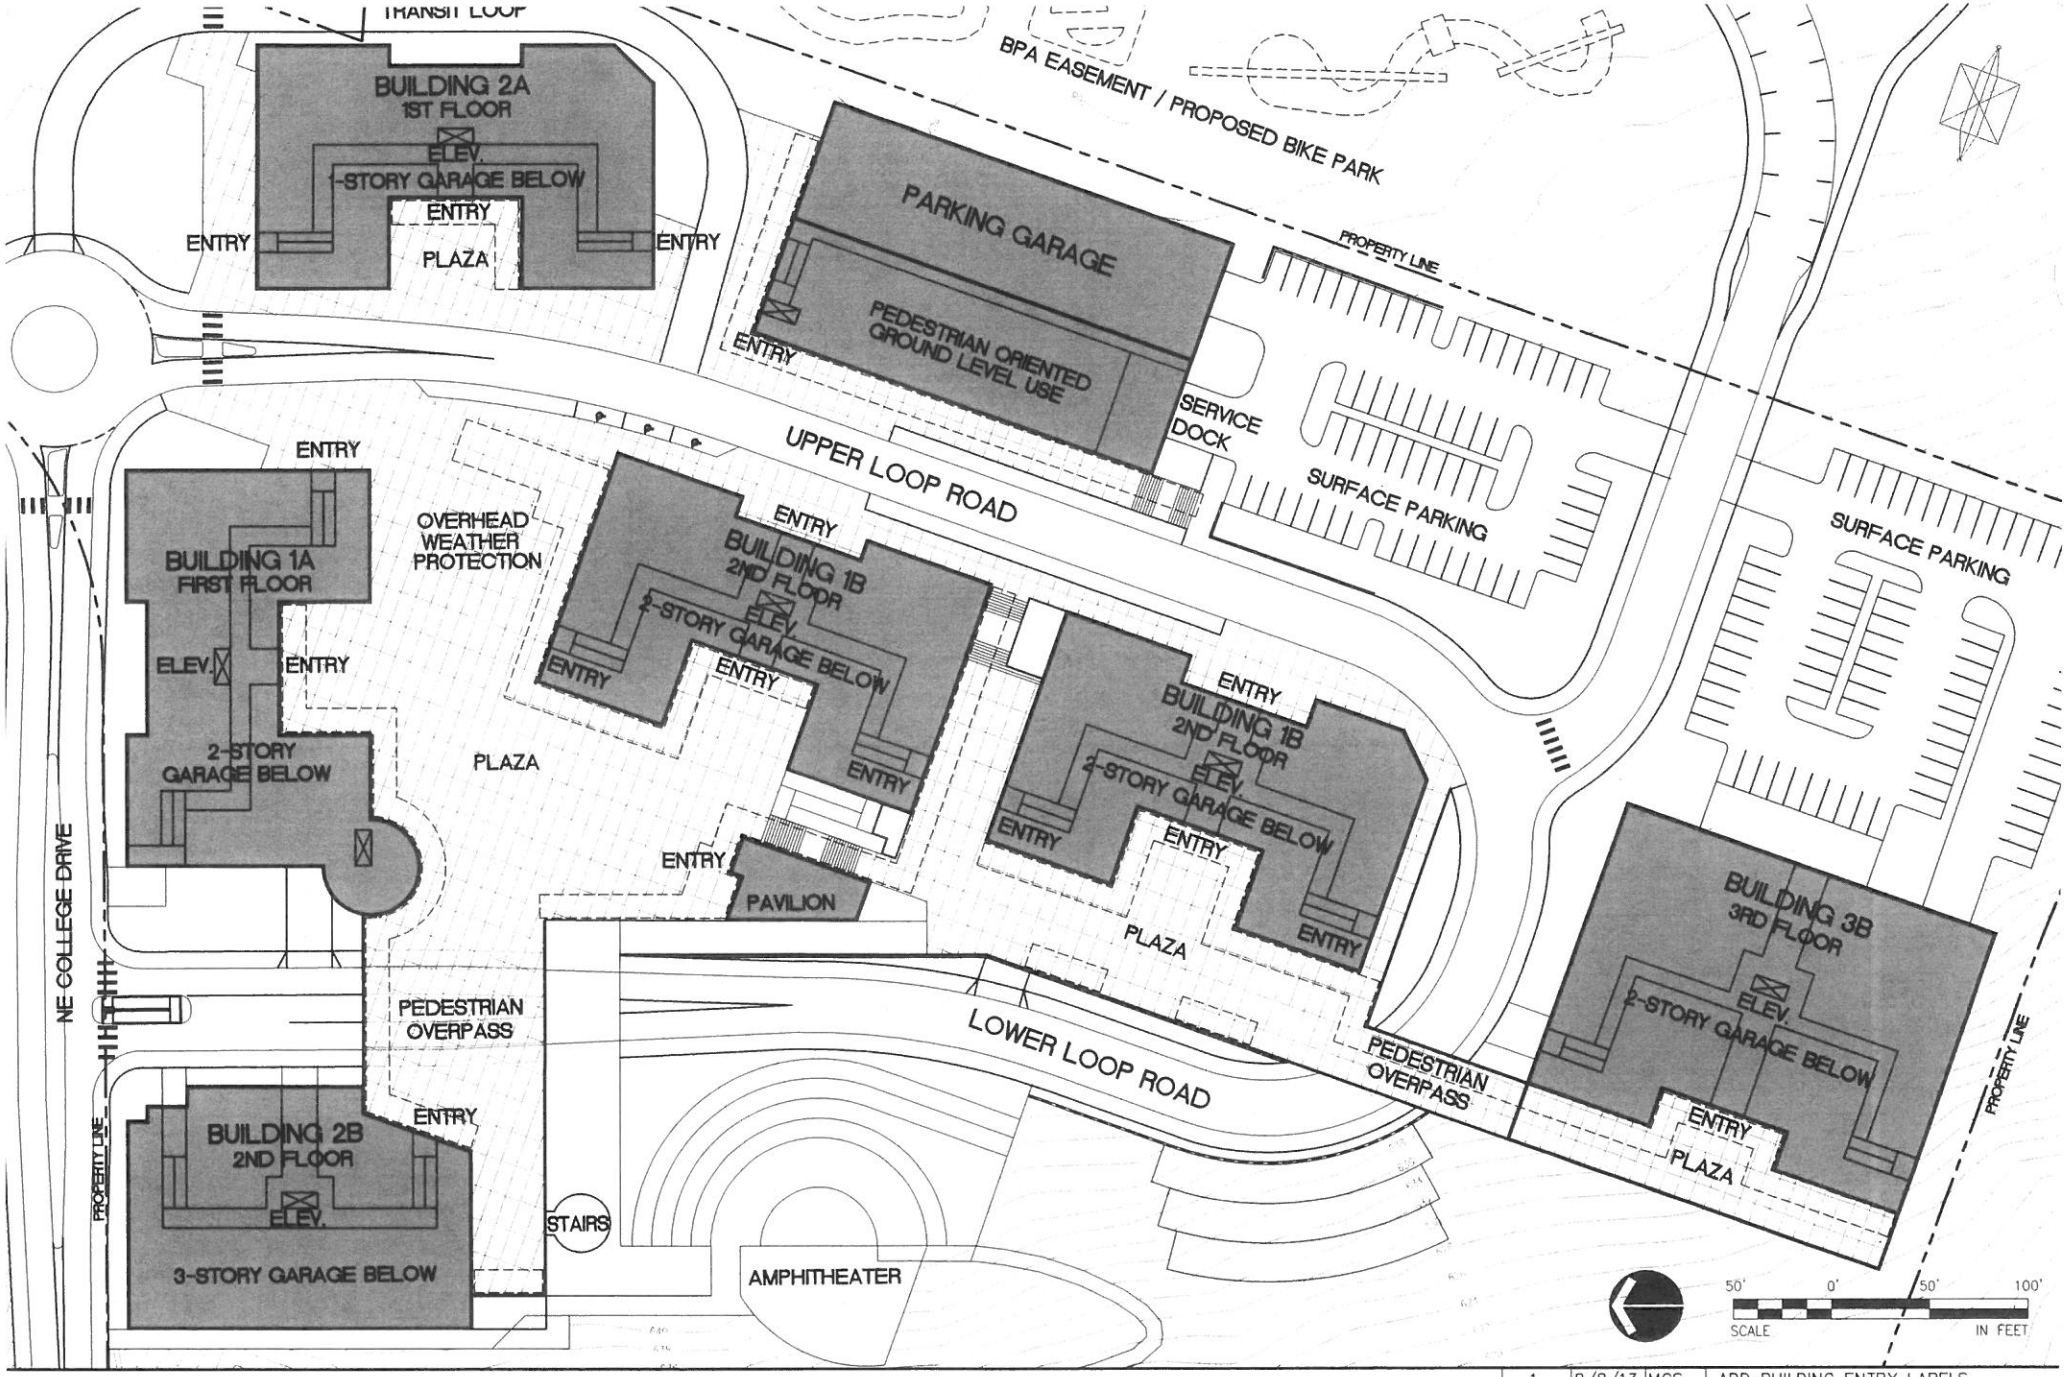
# Bellevue College Issaquah Center

Issaquah, WA

ADDENDUM–1 / LOWER LEVEL BUILDING PLANS

| ADDENDUM | DATE | BY | REVISIONS |
|---|---|---|---|
| 1 | 8/8/13 | MGS | ADD BUILDING ENTRY LABELS |