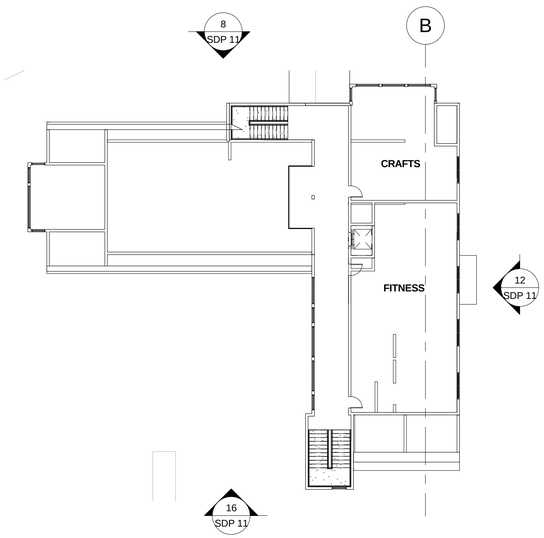

1 COMMUNITY CENTER - LEVEL 2

1" = 20'-0"

4 COMM CTR - SOUTH

1/16" = 1'-0"

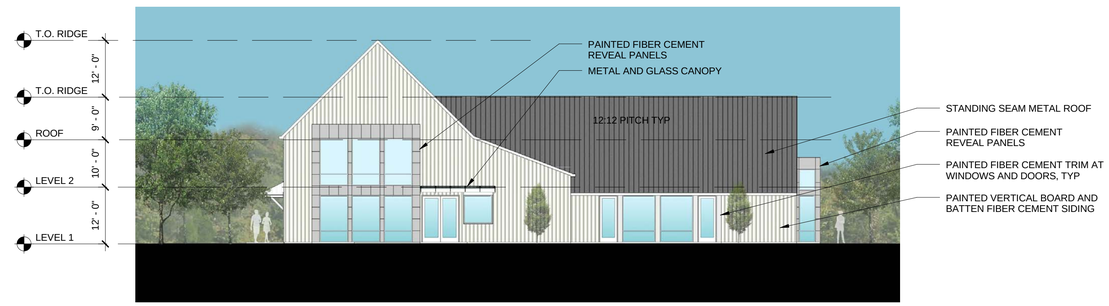

8 COMM CTR - WEST

1/16" = 1'-0"

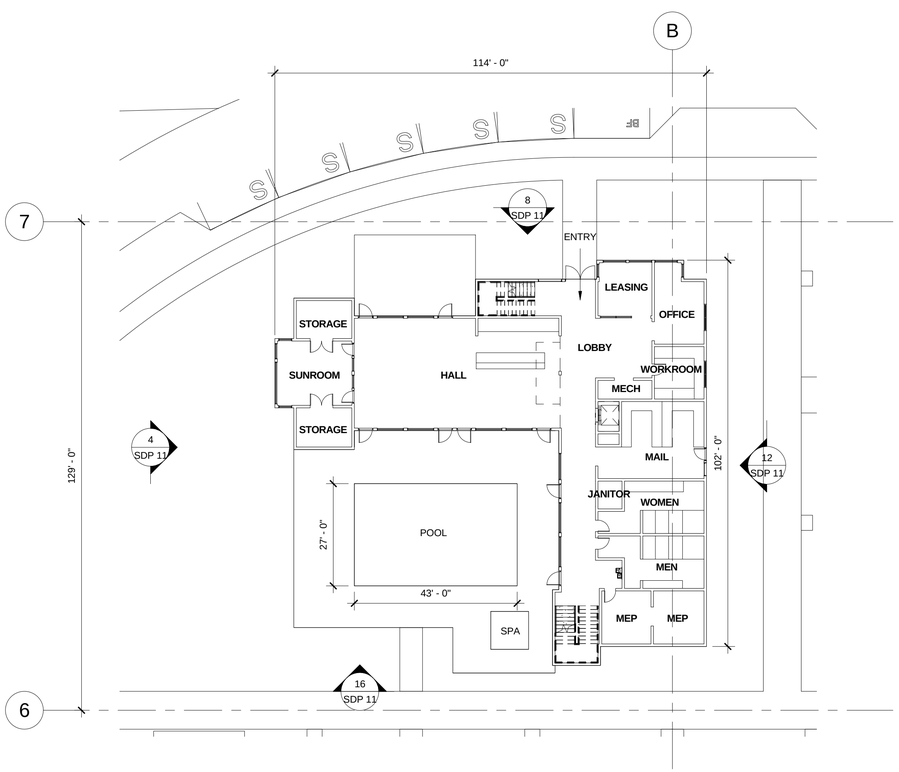

13 COMMUNITY CENTER - LEVEL 1

1" = 20'-0"

12 COMM CTR - NORTH

1/16" = 1'-0"

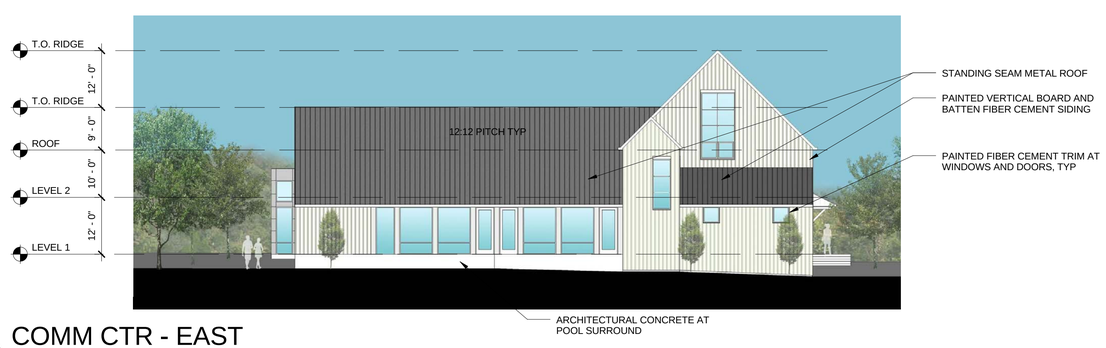

16 COMM CTR - EAST

1/16" = 1'-0"

VIA

VIA Architecture | www.via-architecture.com
1809 7th Avenue Ste. 800 Seattle WA 98101
tel 206 284 5624 fax 206 624 5624

CONSULTANT

PROJECT

ISSAQUAH GATEWAY

2300 NEWPORT WAY ISSAQUAH, WA 98027

76314

OWNER

THE WOLFF COMPANY

PROFESSIONAL SEAL

DESIGN TEAM:

AH

PRINCIPAL

BM

PROJECT MANAGER

BM

PROJECT ARCHITECT

DRAWN BY

CHECKED BY

DRAWING SET DESCRIPTION

SITE DEVELOPMENT PERMIT

REVISIONS

No.	DATE	DESCRIPTION

SHEET TITLE

COMMUNITY CENTER - PLANS AND ELEVATIONS

NORTH

SHEET NUMBER

SDP 11

ISSUE DATE

05/06/2015

ALL RIGHTS RESERVED BY VIA ARCHITECTURE INCORPORATED. THIS DESIGN IS NOT TO BE USED OR REPRODUCED WITHOUT THE CONSENT OF VIA ARCHITECTURE INCORPORATED.

C:\Users\ryan\Documents\76314 - Iss Gateway SITE-CENTRAL_ryan.rvt
5/7/2015 8:57:33 AM

1 BLDG B - SOUTH

1/16" = 1'-0"

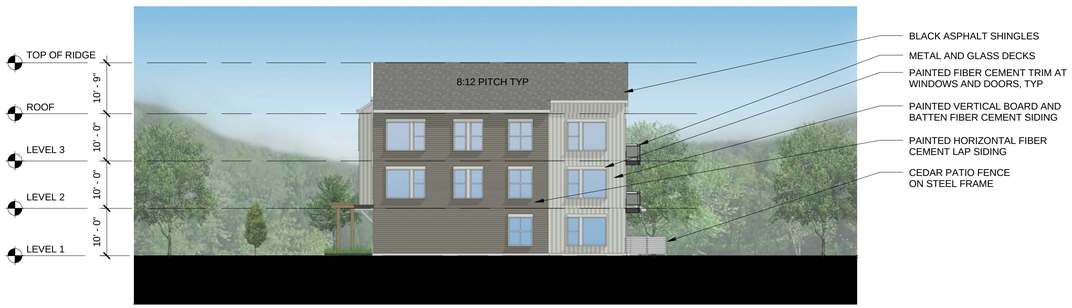

5 BLDG B - WEST

1/16" = 1'-0"

9 BLDG B - NORTH

1/16" = 1'-0"

13 BLDG B - EAST

1/16" = 1'-0"

4 BLDG A - SOUTH

1/16" = 1'-0"

8 BLDG A - WEST

1/16" = 1'-0"

12 BLDG A - NORTH

1/16" = 1'-0"

16 BLDG A - EAST

1/16" = 1'-0"

VIA Architecture | www.via-architecture.com
1809 7th Avenue Ste. 800 Seattle WA 98101
tel 206 284 5624 fax 206 624 5624

CONSULTANT

PROJECT

ISSAQUAH GATEWAY

2300 NEWPORT WAY ISSAQUAH, WA 98027

76314

OWNER

THE WOLFF COMPANY

PROFESSIONAL SEAL

DESIGN TEAM:

AH

PRINCIPAL

BM

PROJECT MANAGER

BM

PROJECT ARCHITECT

DRAWN BY

CHECKED BY

DRAWING SET DESCRIPTION

SITE DEVELOPMENT PERMIT

REVISIONS

No.	DATE	DESCRIPTION

SHEET TITLE

EXTERIOR ELEVATIONS - TYP BLDGS A & B

NORTH

SHEET NUMBER

SDP 12

ISSUE DATE

04/28/2015

ALL RIGHTS RESERVED BY VIA ARCHITECTURE INCORPORATED. THIS DESIGN IS NOT TO BE USED OR REPRODUCED WITHOUT THE CONSENT OF VIA ARCHITECTURE INCORPORATED.

C:\Users\jbartonek\Documents\76314 - Iss Gateway-SITE-CENTRAL_jbartonek.rvt
5/5/2015 4:45:24 PM

4 BLDG C - SOUTH

1/16" = 1'-0"

1 BLDG C - EAST

1/16" = 1'-0"

2 BLDG C - WEST

1/16" = 1'-0"

3 BLDG C - NORTH

1/16" = 1'-0"

VIA

VIA Architecture | www.via-architecture.com
1809 7th Avenue Ste. 800 Seattle WA 98101
tel 206 284 5624 fax 206 624 5624

CONSULTANT

PROJECT

ISSAQUAH GATEWAY

2300 NEWPORT WAY ISSAQUAH, WA 98027

76314

OWNER

THE WOLFF COMPANY

PROFESSIONAL SEAL

DESIGN TEAM:

AH

PRINCIPAL

BM

PROJECT MANAGER

BM

PROJECT ARCHITECT

DRAWN BY

CHECKED BY

DRAWING SET DESCRIPTION

SITE DEVELOPMENT PERMIT

REVISIONS

No.	DATE	DESCRIPTION

SHEET TITLE

EXTERIOR ELEVATIONS - TYP BLDG C

NORTH

SHEET NUMBER

SDP 13

ISSUE DATE

04/28/2015

ALL RIGHTS RESERVED BY VIA ARCHITECTURE INCORPORATED. THIS DESIGN IS NOT TO BE USED OR REPRODUCED WITHOUT THE CONSENT OF VIA ARCHITECTURE INCORPORATED.

C:\Users\jbrunner\AppData\Local\Temp\AcPublish_6104\Issaquah Gateway-SITE-CENTRAL_jbrunner.rvt
5/5/2015 4:46:13 PM

1 BLDG D - EAST

1/16" = 1'-0"

4 BLDG D - WEST

1/16" = 1'-0"

8 BLDG D - SOUTH

1/16" = 1'-0"

12 BLDG D - NORTH

1/16" = 1'-0"

VIA

VIA Architecture | www.via-architecture.com
1809 7th Avenue Ste. 800 Seattle WA 98101
tel 206 284 5624 fax 206 624 5624

CONSULTANT

PROJECT

ISSAQUAH GATEWAY

2300 NEWPORT WAY ISSAQUAH, WA 98027

76314

OWNER

THE WOLFF COMPANY

PROFESSIONAL SEAL

DESIGN TEAM:

AH

PRINCIPAL

BM

PROJECT MANAGER

BM

PROJECT ARCHITECT

DRAWN BY

CHECKED BY

DRAWING SET DESCRIPTION

SITE DEVELOPMENT PERMIT

REVISIONS

No.	DATE	DESCRIPTION

SHEET TITLE

EXTERIOR ELEVATIONS - TYP BDG D

NORTH

SHEET NUMBER

SDP 14

ISSUE DATE

04/28/2015

ALL RIGHTS RESERVED BY VIA ARCHITECTURE INCORPORATED. THIS DESIGN IS NOT TO BE USED OR REPRODUCED WITHOUT THE CONSENT OF VIA ARCHITECTURE INCORPORATED.