1 WEST PARTIAL
A-11 3/32" = 1'-0"

2 WEST PARTIAL 2
A-11 3/32" = 1'-0"

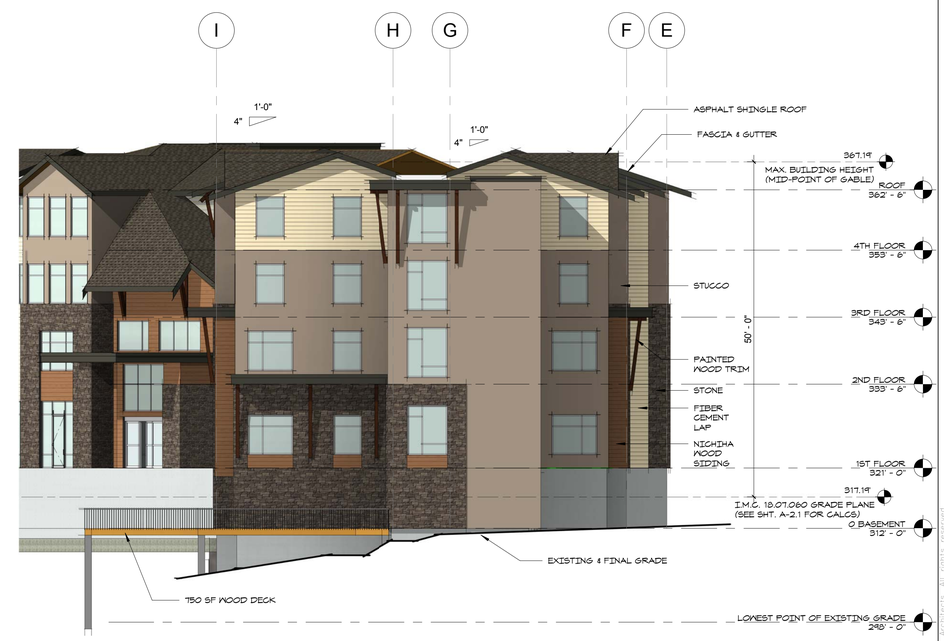

3 SOUTH
A-11 3/32" = 1'-0"

THE WATTENBARGER Architecture
2100 112TH AVENUE NORTHEAST SUITE #100
BELLEVUE, WA 98004
t: 425.453.0606
f: 425.453.4772

Revision Schedule

#	DESCRIPTION	DATE

ELEVATIONS

SUNRISE - ISSAQUAH

23535 SE ISSAQUAH-FALL CITY RD ISSAQUAH, WA 98029

SUNRISE DEVELOPMENT INC.

JOB NO.: IS21504

PLOT DATE 11/25/2015 11:13:49 AM

DATE: 11/25/15
SCALE: 3/32" = 1'-0"
DRAWN: Author
CHCKD: Checker

SHEET NO.: A-11

C:\Users\jamesb\Documents\IS21504_cd_central_JamesB.rvt

1 ELEVATION NORTH
A-12 3/32" = 1'-0"

2 EAST PARTIAL
A-12 3/32" = 1'-0"

3 EAST PARTIAL 2
A-12 3/32" = 1'-0"

C:\Users\jamesb\Documents\IS21504_cd_central_JamesB.rvt

WATTENBARGER Architecture
2100 112TH AVENUE NORTHEAST SUITE #100
BELLEVUE, WA 98004
t: 425.453.0606
f: 425.453.4772

Revision Schedule

#	DESCRIPTION	DATE

ELEVATIONS

SUNRISE - ISSAQUAH

23535 SE ISSAQUAH-FALL CITY RD ISSAQUAH, WA 98029

SUNRISE DEVELOPMENT INC.

JOB NO.: IS21504

PLOT DATE 11/25/2015 11:14:31 AM

DATE: 11/25/15
SCALE: 3/32" = 1'-0"
DRAWN: Author
CHCKD: Checker

SHEET NO.: A-12

WATTENBARGER Architecture
2100 112TH AVENUE NORTHEAST SUITE #100
BELLEVUE, WA 98004
t: 425 453 0606
f: 425 453 4772

Revision Schedule

#	DESCRIPTION	DATE

EXHIBITS

SUNRISE - ISSAQUAH

23535 SE ISSAQUAH-FALL CITY RD ISSAQUAH, WA 98029

SUNRISE DEVELOPMENT INC.

JOB NO.: IS21504

PLOT DATE 11/25/2015 11:14:32 AM

DATE: 11/25/15

SCALE:

DRAWN: Author

CHCKD: Checker

SHEET NO.: A-13

C:\Users\jamesb\Documents\IS21504_cd_central_JamesB.rvt