AFFIDAVIT OF SERVICE OF MAILING

State of Washington)
County of King)
City of Issaquah)

Jennifer A. Woods, being first duly sworn, upon oath, deposes and states:

That on the 24th day of March, 2016, I deposited in the mail of the United States a sealed envelope containing a public hearing notice, decision or recommendation with postage prepaid addressed to the adjacent property and/or parties of record in the below entitled application or petition.

Notice of Application & Shoreline Public Meeting
Riverfront Duplex
SThr16-00001, ASDP16-00001, AASI6-00001, PAI6-00001

Jennifer A. Woods
Signed by

SUBSCRIBED AND SWORN to before me this 24th day of March, 2016

LISA D. LAINE NOTARY PUBLIC STATE OF WASHINGTON COMMISSION EXPIRES 10-07-17

Lisa D Laine
Notary Public in and for the State of Washington
residing at Dammamish, therein.

Notice of Application and Shoreline Public Meeting

CITY OF ISSAQUAH WASHINGTON
Development Services Department
1775 12th Ave. NW, P.O. Box 1307
Issaquah, WA 98027
425-837-3100 *DSD@issaquahwa.gov*

PROJECT NAME: RIVERFRONT DUPLEX

LOCATION: 300 block of 3rd Pl NW, at the corner of 3rd Pl NW and NW Cherry Pl.

FILE NO: Shoreline Substantial Development Permit: SHO16-00001

Administrative Site Development Permit: ASDP16-00001

Administrative Adjustment of Standards: AAS16-00001

Plat Alteration: PA16-00001

APPLICANT: James Thompson
35 Front St S.
Issaquah, WA. 98027

PUBLIC SHORELINE MEETING

DATE: Tuesday, April 5, 2016

TIME: 7:00 P.M.

LOCATION: Pickering Room, Issaquah City Hall NW
1775 12th Ave NW, Issaquah
Issaquah WA, 98027

PROJECT INFORMATION

Project Description: Construct one residential duplex on an 18,571 SF parcel (Lot 1) bordering Issaquah Creek. The proposed duplex requires a Shoreline Substantial Development Permit (SHO16-00001) and an Administrative Site Development Permit (ASDP16-00001).

The proposal also includes a plat alteration (PA16-00001) because the current recorded short plat limits development on Lot 1 to one single family home. The Multifamily Medium (MF-M) zoning allows a duplex.
The applicant also requests a reduction in setbacks (AAS16-00001):

1) Reduce the western rear yard setback on Lot 1 from 20 feet to 15 feet.
2) Reduce the northern side yard on Lot 1 from 7 to 0 feet (adjacent to a shared driveway with Lot 2).
3) Reduce the western rear yard setback on Lot 2 from 20 feet to 7 feet.

Project Location: 300 block of 3rd Pl NW, at the corner of 3rd Pl NW and NW Cherry Pl. **(See attached Vicinity Map)**

Size of Subject Area: Total 27,618 SF
Lot 1 18,571 SF
Lot 2 9,047 SF

Required Permits: SEPA Review, Shoreline Substantial Development Permit, Plat Alteration, Administrative Adjustment of Standards, Site Works Permit and Building Permit

PUBLIC SHORELINE MEETING

The Shoreline Substantial Development Permit (SHO16-00001) requires a public meeting. The meeting will be hosted by the City's River & Streams Board. The Shoreline Substantial Development Permit is an administrative decision and will not require further public meetings or a hearing.

PUBLIC COMMENT

There is a 30-day comment period for the Shoreline Permit; from March 24, 2016 to April 22, 2016.

There is a 14-day comment period on the Administrative Site Development Permit, Administrative Adjustment of Standards and Plat Alteration; from March 24, 2016 to April 3, 2016.

Written comments should be sent to:
Development Services Department
P.O. Box 1307
Issaquah, WA. 98027

Comments may also be e-mailed to the Project Planner:
Peter Rosen at peterr@issaquahwa.gov

Comments may also be provided at the Shoreline Public Meeting.

If you wish to receive additional public notices on this project, please provide your name, address and e-mail to the Project Planner and request to become a Party of Record.

REGULATORY INFORMATION

Zoning: Multifamily Medium (MF-M)

Comprehensive Plan Designation: Community Facilities

Consistent With Comprehensive Plan: Yes

Preliminary Determination of the Development Regulations that will be used for Project Mitigation and Consistency: Issaquah Municipal Code (IMC), Shoreline Master Program, Comprehensive Plan
(Online at: issaquahwa.gov/codes and plans)

MORE INFORMATION

Application materials including plans and background reports are available for review at the Permit Center, City Hall Northwest, 1775 12th Avenue NW (next to Holiday Inn and behind Lowe's), 9am – 5pm. An appointment with the Project Planner is suggested.

Notice is required to be provided to property owners within 300 feet of the site and to Parties of Record. Please share this notice with others in your neighborhood who may be interested in this project. Property owner, Mortgagee, Lien Holder, Vendor, Seller, etc., please share this notice with tenants and others who may be interested in this project.

CITY CONTACT INFORMATION

Project Planner:	Peter Rosen	**Development Services Department:**	
Phone Number:	425-837-3094	**Phone Number:**	425-837-3100
E-Mail:	peterr@Issaquahwa.gov	**E-Mail:**	DSD@issaquahwa.gov

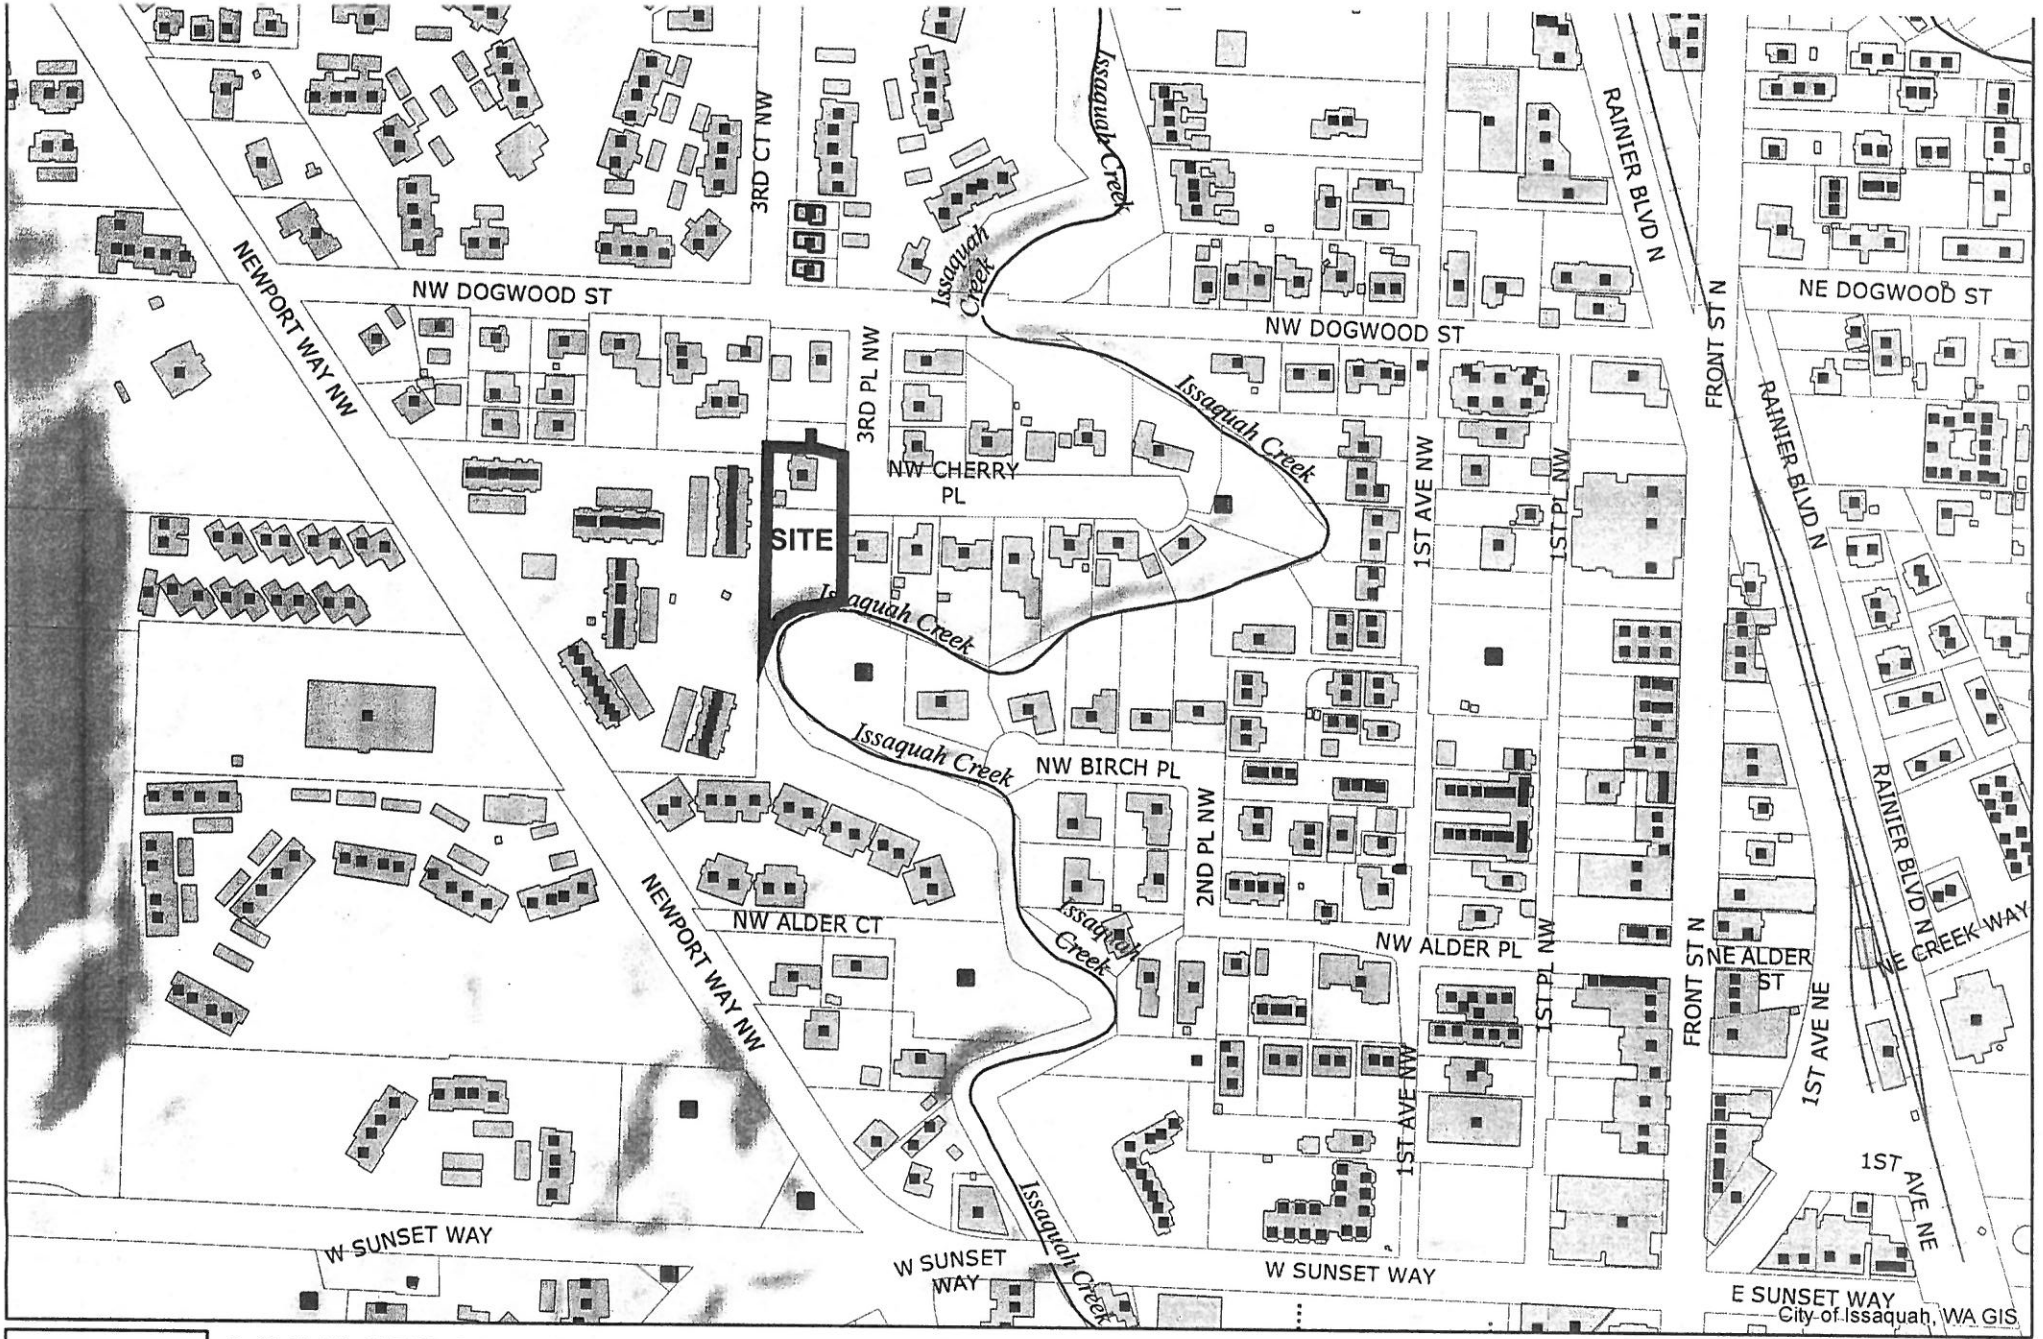

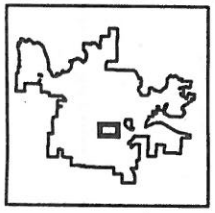

VICINITY MAP

0 140 280 560

Feet

DISCLAIMER: These maps and other data are for informational purposes and have not been prepared for, nor are they suitable for legal, surveying, or engineering purposes. Users of this information should review or consult the primary data and information sources to ascertain the usability of the information. The City of Issaquah makes no warranty or guarantee as to the content, accuracy, timeliness, or completeness of any of the data provided, and assumes no legal responsibility for the information contained hereon.

CITY OF ISSAQUAH
GEOGRAPHIC INFORMATION SYSTEMS

3/21/2016

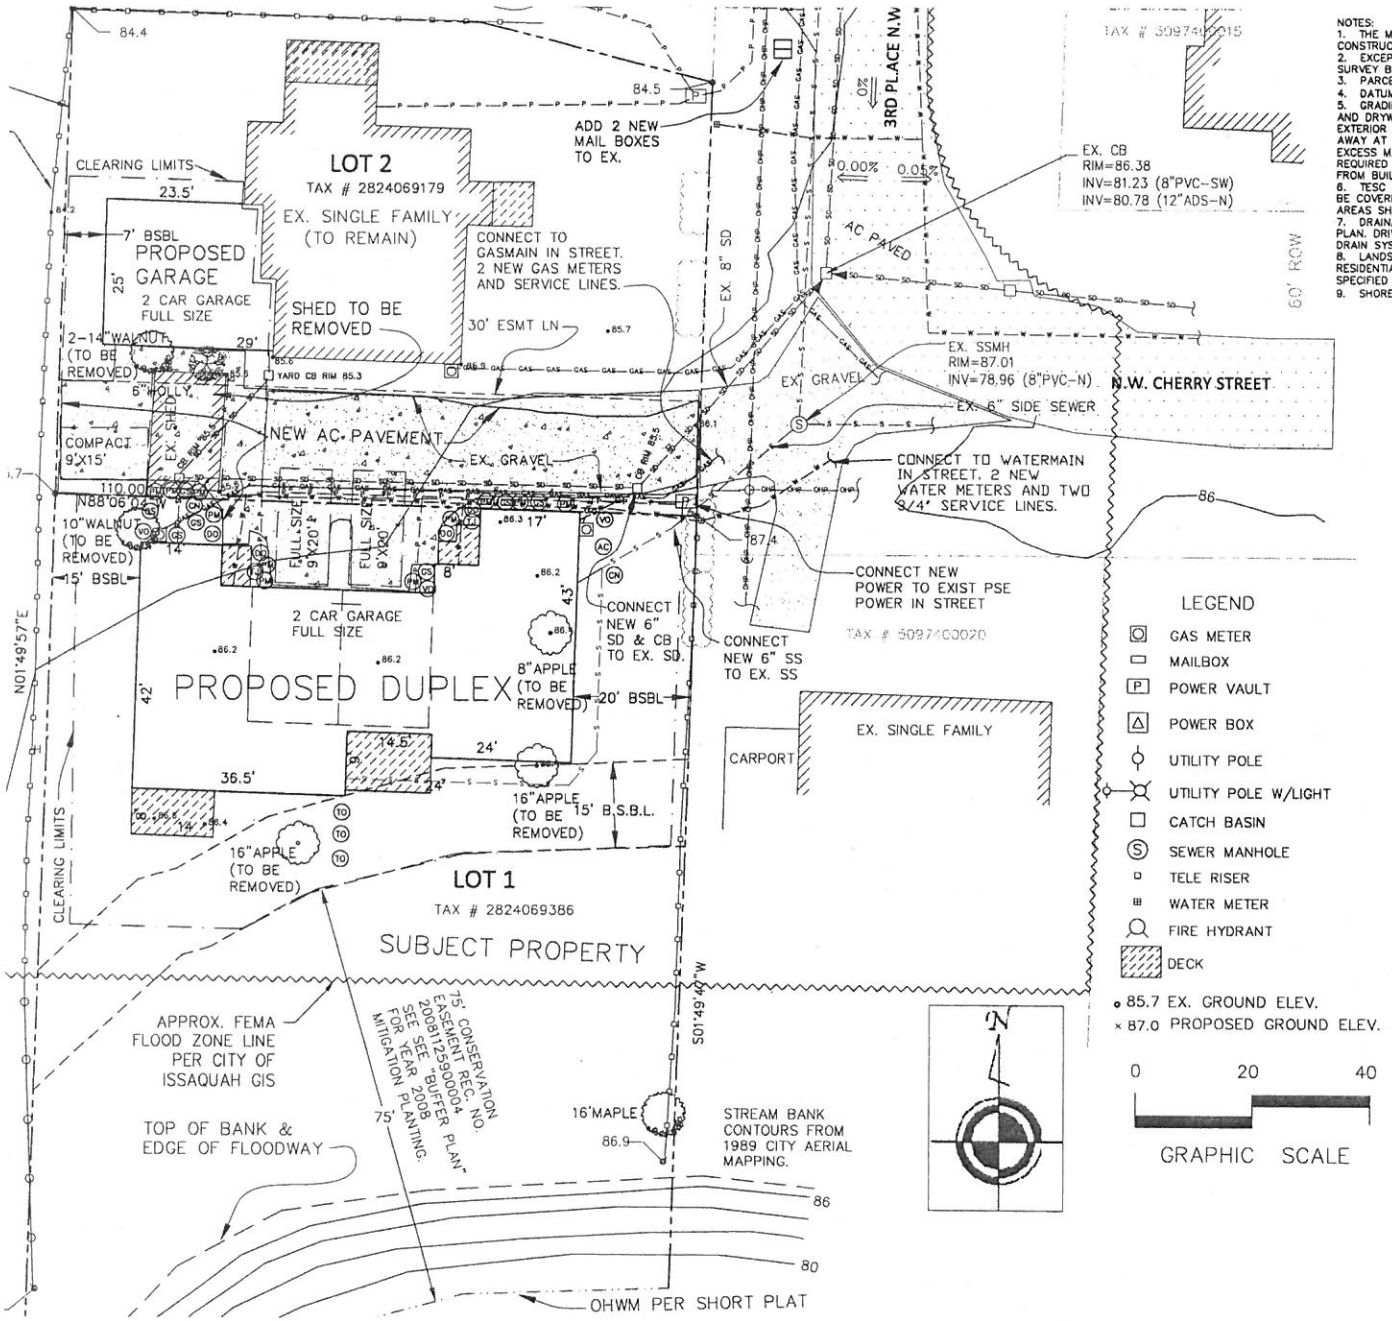

NOTES:
1. THE MAP SHOWN IS FOR PLANNING PURPOSES ONLY AND IS NOT TO BE USED FOR CONSTRUCTION.
2. EXCEPT AS NOTED, EXISTING CONTOURS AND SITE FEATURES OBTAINED FROM FIELD SURVEY BY BAIMA & HOLMBERG CONSULTANTS, ISSAQUAH, WA.
3. PARCEL BOUNDARIES BASED ON ISSAQUAH SHORT PLAT NO. PLN 03-00013.
4. DATUM = NAD 1983/91
5. GRADING PLAN: ENTIRE SITE IS LEVEL EXCEPT FOR STREAM BANK. ONLY CRAWLSPACE AND DRYWELL EXCAVATION IS PROPOSED. EXCAVATED SOIL SHALL BE PLACED AROUND EXTERIOR OF BUILDING AT A DEPTH OF 1 FOOT OF FILL NEXT TO FOUNDATION THEN SLOPED AWAY AT A MINIMUM OF 1% FROM BUILDING TO EXISTING GRADE AT PROPERTY LINES. ANY EXCESS MATERIAL WILL BE REMOVED FROM SITE. EXCEPT FOR 3 TREES, NO CLEARING IS REQUIRED SINCE THE SITE IS CURRENTLY CLEARED. DRIVEWAY SHALL BE SLOPED 1% AWAY FROM BUILDING FOR A MINIMUM OF FIVE FEET.
6. TESC PLAN: BETWEEN OCTOBER 1 TO APRIL 30 ANY EXPOSED STOCKPILED SOILS SHALL BE COVERED WITH PLASTIC SHEETING OF MINIMUM THICKNESS OF 0.06 MM. FINAL GRADED AREAS SHALL BE SEEDED WITH GRASS AND COVERED WITH MULCH.
7. DRAINAGE PLAN: DOWNSPOUTS SHALL BE TIGHTLINED TO CATCHBASINS AS SHOWN ON PLAN. DRIVEWAY SHALL BE SLOPED TO CATCHBASINS WHICH SHALL CONNECT TO CITY STORM DRAIN SYSTEM IN STREET, PER PLAN.
8. LANDSCAPE PLAN: LANDSCAPING SHALL CONSIST OF SEEDING THE SITE WITH A RESIDENTIAL LAWN MIX COVERED BY MULCH EXCEPT WHERE OTHER PLANTINGS ARE NOTED AND SPECIFIED ON THIS PLAN SHEET.
9. SHORELINE MASTERPLAN DESIGNATION: "ISSAQUAH CREEK SHORELINE RESIDENTIAL"

STEARNS/QUANTITIES

AREAS(SF)/QUANTITIES(CY)	LOT 1	LOT 2
PARTA	18571	9047
EX DRIVEWAY	0	1,245
EX BUILDINGS	0	1,909
EX WALKWAYS	0	198
EX TOTAL IMPERVIOUS	0	3317
NEW DRIVEWAY	419	2004
NEW&RETAINED BUILDINGS	2885	2382
NEW&RETAINED DECKS/WALKS	317	183
PROPOSED TOTAL IMPERVIOUS	3431	4519
HEAVY PAVEMENT REMOVAL	75	50
NEW LANDSCAPING AREA	6885	1573
NEW EXCAVATION(CY)	150	0
NEW FILL(CY)	0	0

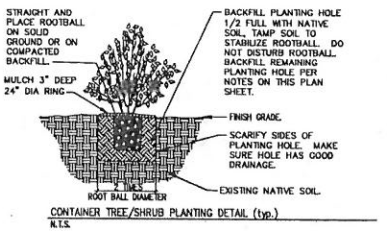

CONTAINER TREE/SHRUB PLANTING DETAIL (typ.)
N.T.S.

LANDSCAPING NOTES:
1. PITS SHALL BE BACKFILLED WITH A 30/70 MIX OF ORGANIC WEED-FREE COMPOST TO NATIVE SOIL.
2. ALL TREES SHALL BE 2-GALLON MIN. ALL SHRUBS SHALL BE 1-GALLON MIN.
3. WATER IMMEDIATELY AND THOROUGHTLY, HEAVIER AT FIRST, 2 OR 3 TIMES PER WEEK THROUGH THE DRY SEASON, THEN LESS UNTIL ESTABLISHED. FERTILIZE ALL TREES AND SHRUBS WITH AN APPROVED SLOW RELEASE FERTILIZER APPLIED AT MANUFACTURER'S SUGGESTED RATES.

PLANTING SCHEDULE: (PLANTS SHOWN ON PLAN AS NOTED BY CIRCLE AROUND KEY)

KEY	SCIENTIFIC NAME	COMMON NAME	QUANTITY
AC	ACER CIRCINATUM	VINE MAPLE	3
CN	CORNUS NUTTALLII	PACIFIC DOGWOOD	2
DO	DAPHNE ODORA	DAPHNE	4
GS	GAULTHERIA SHALLON	SALAL	7
PM	POLYSTICHUM MUNITUM	SWORD FERN	11
TJ	TRACHELOSPERMUM JASMINOIDES	STAR JASMINE	2
TO	THUJA OCCIDENTALIS	EMERALD ARBORVITAES	3
VO	VACCINIUM OVATUM	EVERGREEN HUCKLEBERRY	3

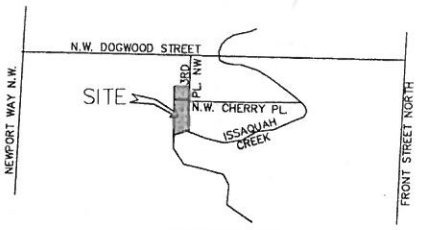

VICINITY MAP

THOMPSON LAND LLC.
35 FRONT ST. S.
ISSAQUAH, WA 98027
ph: 425-392-0590
fax: 425-391-1682
www.jthompson.net

PREPARED BY:
JAMES E. THOMPSON, P.E.
email: landbyjt@msn.com

PROJECT TITLE:
RIVERFRONT DUPLEX
LOT 1 - ISSAQUAH SHORT PLAT No. PLN 03-00013

SITE ADDRESS:
3XX - 3RD PL NW, UNIT A & UNIT B ISSAQUAH, WA 98027
NOTE: ACTUAL ADDRESS TO BE ASSIGNED BY CITY

DRAWING TITLE:
PROPOSED SITE PLAN

REVISIONS:

SCALE:
1" = 10'-0" UNLESS OTHERWISE NOTED

DATE:
DECEMBER 18, 2015

DRAWING NO.
C-2

DRAZICH JOSEPH E+LYNN
11648 NE 92ND ST
KIRKLAND, WA 98033

UFFENS SALLY L
120 NEWPORT WY NW#1
ISSAQUAH, WA 98027

EDWARDS FRANK M+LOURDES S
160 NEWPORT WAY NW#F46
ISSAQUAH, WA 98027

WOODHOUSE PATRICIA L
120 NEWPORT WY NW#16
ISSAQUAH, WA 98027

HORROCKS NANCY
120 NEWPORT WY NW#10
ISSAQUAH, WA 98027

CHEN YUYANG+LI CHE
16324 40TH DR SE
BOTHELL, WA 98012

GUPTE SANGEETA
120 NEWPORT WAY NW#11
ISSAQUAH, WA 98027

ALBRECHT JACK B+JUDITH L
120 NEWPORT WY NW#12
ISSAQUAH, WA 98027

RADCLIFFE JAMES V
170 NEWPORT WAY NW#30
ISSAQUAH, WA 98027

YAMADA LIVING TRUST
120 NEWPORT WAY NW#17
ISSAQUAH, WA 98027

BOYNS FREDERICK C
120 NEWPORT WY NW#2
ISSAQUAH, WA 98027

LIM JUNE Y
170 NEWPORT WAY NW#34
ISSAQUAH, WA 98027

STRATTON ALAN J+JULIE H
120 NEWPORT WAY NW#4
ISSAQUAH, WA 98027

BAUMANN CHARLES H
120 NEWPORT WY NW#7
ISSAQUAH, WA 98027

GUZMAN ASHLEY
170 NEWPORT WAY NW#D29
ISSAQUAH, WA 98027

JACOBS RICHARD W+MARGARET J
120 NEWPORT WAY NW#5
ISSAQUAH, WA 98027

LEWIS LYNANNE+STEVEN
120 NEWPORT WY NW COHO RUN3
ISSAQUAH, WA 98027

PATTERSON NORMAN GLENN+PENN
170 NEWPORT WAY NW#D32
ISSAQUAH, WA 98027

O'KEEFE ROBERT C
120 NEWPORT WAY NW#6
ISSAQUAH, WA 98027

KOOLMO KEN KAREN
12175 GLACIER HWY #C-5
JUNEAU, AK 99801

MONTGOMERY VALENTIN+MICHAEL
170 NEWPORT WAY NW#D33
ISSAQUAH, WA 98027

BROWN JOHN D+KATHRYN A
120 NEWPORT WAY NW#9
ISSAQUAH, WA 98027

GALUSTYAN ELLINA
14040 SE 10TH ST
BELLEVUE, WA 98007

RYDEN ERIC K+RACHEL L
170 NEWPORT WAY NW UNIT D36
ISSAQUAH, WA 98027

MCQUINN DON+JERRE
120 NEWPORT WY 15
ISSAQUAH, WA 98027

HENSLEY BRAIN L+COAD VALERI
160 NEWPORT WAY NW#47
ISSAQUAH, WA 98027

MONI GWEN A
170 NEWPORT WY NW UNT D-35
ISSAQUAH, WA 98027

OGLE CHARLES M
120 NEWPORT WY NE#8
ISSAQUAH, WA 98027

GARDNER CAROL J
160 NEWPORT WAY NW#F-45
ISSAQUAH, WA 98027

NADJAFI HAYEDE
17321 NE 18TH PL
BELLEVUE, WA 98008

CITY OF ISSAQUAH
1775 12TH AVE NW
ISSAQUAH, WA 98027

CLOUTIER CHAD E+TINA K
235 NW CHERRY PL
ISSAQUAH, WA 98027

LAFKY LINDA R
250 NW DOGWOOD ST#B-204
ISSAQUAH, WA 98027

GOYAL BABITA
200 NEWPORT WAY NW#F52
ISSAQUAH, WA 98027

SASA PROPERTIES LLC
24304 SE 93RD ST
ISSAQUAH, WA 98027

JOHNSTON LISA M
250 NW DOGWOOD ST#B102
ISSAQUAH, WA 98027

STEVENS DARRYL R
20542 NE 33RD CT
SAMMAMISH, WA 98074

FRONE DEBORAH S
250 DOGWOOD ST C303
ISSAQUAH, WA 98027

OLSEN KATHLEEN S
250 NW DOGWOOD ST#B104
ISSAQUAH, WA 98027

DARST RUTH C
215 NW CHERRY PL
ISSAQUAH, WA 98027

CROWLEY JOHN W+CROWLEY BETH
250 NW DOGWOOD#D102
ISSAQUAH, WA 98027

PENNELL DONNA J
250 NW DOGWOOD ST#B105
ISSAQUAH, WA 98027

SEPULVEDA ROGELIO+MARGARITA
220 NEWPORT WAY NW#41
ISSAQUAH, WA 98027

WALSH JEROME M
250 NW DOGWOOD#D103
ISSAQUAH, WA 98027

THANGSOMBAT PATRICK S
250 NW DOGWOOD ST#B205
ISSAQUAH, WA 98027

APPANENI RISHI+SINDHURA ALU
220 NEWPORT WAY NW#E-39
ISSAQUAH, WA 98027

KURUNCZI KRISZTINA
250 NW DOGWOOD ST#301
ISSAQUAH, WA 98027

LIANG LIAN LUO+HUI QING FEN
250 NW DOGWOOD ST#C-201
ISSAQUAH, WA 98027

RUDOLF STEPHEN M
220 NEWPORT WAY NW#E38
ISSAQUAH, WA 98027

MURILLO RICHARD J+CAMERON E
250 NW DOGWOOD ST#A-201
ISSAQUAH, WA 98027

TUMMALA RAVI KIRAN+NALINI K
250 NW DOGWOOD ST#C-304
ISSAQUAH, WA 98027

YSAMBART NATASJA J
220 NEWPORT WAY NW UNIT#37
ISSAQUAH, WA 98027

ALM CLIFFORD+ELEANOR
250 NW DOGWOOD ST#B-103
ISSAQUAH, WA 98027

LAUGLIN ROBERT J
250 NW DOGWOOD ST#C101
ISSAQUAH, WA 98027

BERIAULT BARBARA L
220 NW CHERRY PL
ISSAQUAH, WA 98027

MARR CHRISTINE E+JIM E
250 NW DOGWOOD ST#B-201
ISSAQUAH, WA 98027

BIGGS SARAH GRACE
250 NW DOGWOOD ST#C202
ISSAQUAH, WA 98027

FLEMING DIANA+BELL JOHN B
22435 SE 240TH ST #F104
MAPLE VALLEY, WA 98038

NEUENDORF STEPHEN R+JEANIE
250 NW DOGWOOD ST#B-203
ISSAQUAH, WA 98027

ELLINGSEN ROY M
250 NW DOGWOOD ST#C203
ISSAQUAH, WA 98027

WENDT LORIEN L
250 NW DOGWOOD ST#D 204
ISSAQUAH, WA 98027

LAW VICTORIA
250 NW DOGWOOD ST#E-104
ISSAQUAH, WA 98027

CALHOUN ANTHONY A
250 NW DOGWOOD ST#E305
ISSAQUAH, WA 98027

WAKEFIELD KATHLEEN A
250 NW DOGWOOD ST#D-201
ISSAQUAH, WA 98027

ECKLUND JUDITH ANN
250 NW DOGWOOD ST#E-105
ISSAQUAH, WA 98027

WHITE CAROL J+EDMUND K
250 NW DOGWOOD ST E-203
ISSAQUAH, WA 98027

MARQUIS JERRI L
250 NW DOGWOOD ST#D-203
ISSAQUAH, WA 98027

ROWSELL JASON C
250 NW DOGWOOD ST#E-202
ISSAQUAH, WA 98027

POPA AURELIA
250 NW DOGWOOD ST E-302
ISSAQUAH, WA 98027

ROSSEN DEBORAH L
250 NW DOGWOOD ST#D-303
ISSAQUAH, WA 98027

COPENHAVER JUSTIN DEAN+MARI
250 NW DOGWOOD ST#E-204
ISSAQUAH, WA 98027

WILSON MICHELE E
250 NW DOGWOOD ST E303
ISSAQUAH, WA 98027

IRANI PERCY R+RUKSHANA P PA
250 NW DOGWOOD ST#D101
ISSAQUAH, WA 98027

PIRHADI NATHAN C
250 NW DOGWOOD ST#E101
ISSAQUAH, WA 98027

YADON RONALD S
250 NW DOGWOOD ST UNIT B202
ISSAQUAH, WA 98027

SMITH JANICE A
250 NW DOGWOOD ST#D104
ISSAQUAH, WA 98027

MORENO SUSAN M
250 NW DOGWOOD ST#E102
ISSAQUAH, WA 98027

FRITZ PETER+BONNIE
255 NW CHERRY PL
ISSAQUAH, WA 98027

ROTHNIE MARK D
250 NW DOGWOOD ST#D202
ISSAQUAH, WA 98027

MOTT TRUST LUCAS E
250 NW DOGWOOD ST#E103
ISSAQUAH, WA 98027

BRAME WYNNE CAROL
260 NEWPORT WAY NW#24
ISSAQUAH, WA 98027

JEFFERY MATTHEW W+STEPHANIE
250 NW DOGWOOD ST#D301
ISSAQUAH, WA 98027

ARISTOV NIKOLAY A
250 NW DOGWOOD ST#E201
ISSAQUAH, WA 98027

HILDEBRAND TIMOTHY W+THIEL
260 NEWPORT WAY NW#C 17
ISSAQUAH, WA 98027

PETERSON MARILYN L
250 NW DOGWOOD ST#D304
ISSAQUAH, WA 98027

ERICKSON JON+ANDREA
250 NW DOGWOOD ST#E205
ISSAQUAH, WA 98027

FROYEN LEIF C+MICHELLE D
260 NEWPORT WAY NW#C 27
ISSAQUAH, WA 98027

AVERY JAMES E
250 NW DOGWOOD ST#E 301
ISSAQUAH, WA 98027

SHELDON MARY ANN
250 NW DOGWOOD ST#E304
ISSAQUAH, WA 98027

NICHOLSON ELLEN S
260 NEWPORT WAY NW#C25
ISSAQUAH, WA 98027

JONES MELVA L
260 NEWPORT WAY NW C16
ISSAQUAH, WA 98027

LEWIS MARYLOU
275 NW CHERRY PL
ISSAQUAH, WA 98027

HEBBELER CLAY
290 NEWPORT WAY NW#A2
ISSAQUAH, WA 98027

MEERT CHARLIE D+JASON P
260 NEWPORT WAY NW UNIT#20
ISSAQUAH, WA 98027

GILLETTE SHEILA G+CHRISTOPH
280 NEWPORT WAY NW#B 9
ISSAQUAH, WA 98027

CHISHOLM AYDAN A+LLOYD W
290 NEWPORT WAY NW#A3
ISSAQUAH, WA 98027

MANTHEY LAREN
260 NEWPORT WAY NW UNIT C22
ISSAQUAH, WA 98027

ROSEN DAVID M
280 NEWPORT WAY NW#B10
ISSAQUAH, WA 98027

CASH WILLIAM AND CASH
290 NEWPORT WAY NW#A4
ISSAQUAH, WA 98027

HOFFMAN REBECCA N
260 NEWPORT WAY UNIT C19
ISSAQUAH, WA 98027

RIX MAREN
280 NEWPORT WAY NW#B14
ISSAQUAH, WA 98027

WOLFORD ERIN N
290 NEWPORT WAY NW#A6
ISSAQUAH, WA 98027

BALE KEVIN LANE
260 NEWPORT WY#C21
ISSAQUAH, WA 98027

KNIGHT PATRICIA M+SEETHALER
280 NEWPORT WAY NW UNIT B13
ISSAQUAH, WA 98027

THIBODEAUX LISA M
290 NEWPORT WY NW#A1
ISSAQUAH, WA 98027

SWANSON JENNIFER J
260 NEWPORT WY NW
ISSAQUAH, WA 98027

EVEREST KEVIN A+ALTOUMAH CI
280 NEWPORT WY NW#B-15
ISSAQUAH, WA 98027

BDR ISSAQUAH I LLC
290 NW DOGWOOD ST
ISSAQUAH, WA 98027

VARGAS NANCY H
260 NEWPORT WY NW#C-26
ISSAQUAH, WA 98027

GREEN DAVID C
280 NEWPORT WY NW#B12
ISSAQUAH, WA 98027

GARDNER WHITNEY+BACERRIL SA
295 NW DOGWOOD ST
ISSAQUAH, WA 98027

BROWNE SANDRA G
260 NEWPORT WY NW UNIT#23
ISSAQUAH, WA 98027

MUELLER WOLFGANG+HARRISS K
280 NW BIRCH PL
ISSAQUAH, WA 98027

HEMMEN WILLIAM J II+CAROLA
3142 ALKI AVE SW #402
SEATTLE, WA 98116

FELSTAD HENRY C
260 NW BIRCH PL
ISSAQUAH, WA 98027

WHITE SAUNDRA L
290 NEWPORT WAY NORTHWEST#7
ISSAQUAH, WA 98027

BIRCH CAROL ANN
315 NW DOGWOOD ST#A-1
ISSAQUAH, WA 98027

LEWIS MARY LOU
275 NW CHERRY PL
ISSAQUAH, WA 98027

SMITH MATTHEW H
290 NEWPORT WAY NW#A-5
ISSAQUAH, WA 98027

LEWIS MICHAEL R
317 NW DOGWOOD ST
ISSAQUAH, WA 98027

RUSSEL MARK
319 NW DOGWOOD ST#319
ISSAQUAH, WA 98027

JOHNSON JANET A & DUANE A
4520 193RD PL SE
ISSAQUAH, WA 98027

WEDDLE JACQUELINE D
PO BOX 1537
ISSAQUAH, WA 98027

FLETCHER CONNIE
321 NW DOGWOOD ST
ISSAQUAH, WA 98027

ANDROWSKY VINCENT P+RUTH A+
46695 BRADLEY ST
FREMONT, CA 94539

SCHARNHORST JAMES+LINDA
PO BOX 271
HAYDEN, ID 83835

ANDERSON INGRID L
323 NW DOGWOOD ST
ISSAQUAH, WA 98027

KING COUNTY HOUSING AUTH
600 ANDOVER PARK WEST
SEATTLE, WA 98188

COWARD ROBERT R
PO BOX 849
ISSAQUAH, WA 98027

SKUSEK MAYSON+ DYLAN
32412 SE 58TH ST
FALL CITY, WA 98024

BRUNKHORST HERBERT K+BONNIE
6288 ALEGRE CT
RIVERSIDE, CA 92506

POWERS ROSANNE
35 FRONT S
ISSAQUAH, WA 98027

ENGLISH MICHAEL+CATHLEEN
635 VETTER LN
ARROYO GRANDE, CA 93420

PETTY CHARLES ANDREW+JACQUE
369 NW DOGWOOD ST
ISSAQUAL, WA 98027

RIDERBURG ANDREA
6513 132ND AVE NE #342
KIRKLAND, WA 98033

GUPTA VIVEK+SRIDEVI SRINIVA
373 NW DOGWOOD ST
ISSAQUAH, WA 98027

ROTHGEB DANIEL O
772 31ST AVE
SEATTLE, WA 98122

ROWELL ALEC FREEMAN+LAURIE
375 3RD PL NW
ISSAQUAH, WA 98027

HEBERT CAROLYN
P O BOX 583
PRESTON, WA 98050

BORCHERT DEBRA A
4039 170TH AVE SE
BELLEVUE, WA 98008

JOHNSON MATTHEW W+ESTHER S_
PO BOX 1197
ISSQUAH, WA 98027

BALCOM KEITH W+JUDITH O EVA
4203 BLUE TEAL PL
LOUISVILLE, KY 40245

REED STARR W
PO BOX 1333
ISSAQUAH, WA 98027