65/87 COND.

65/87 COND.

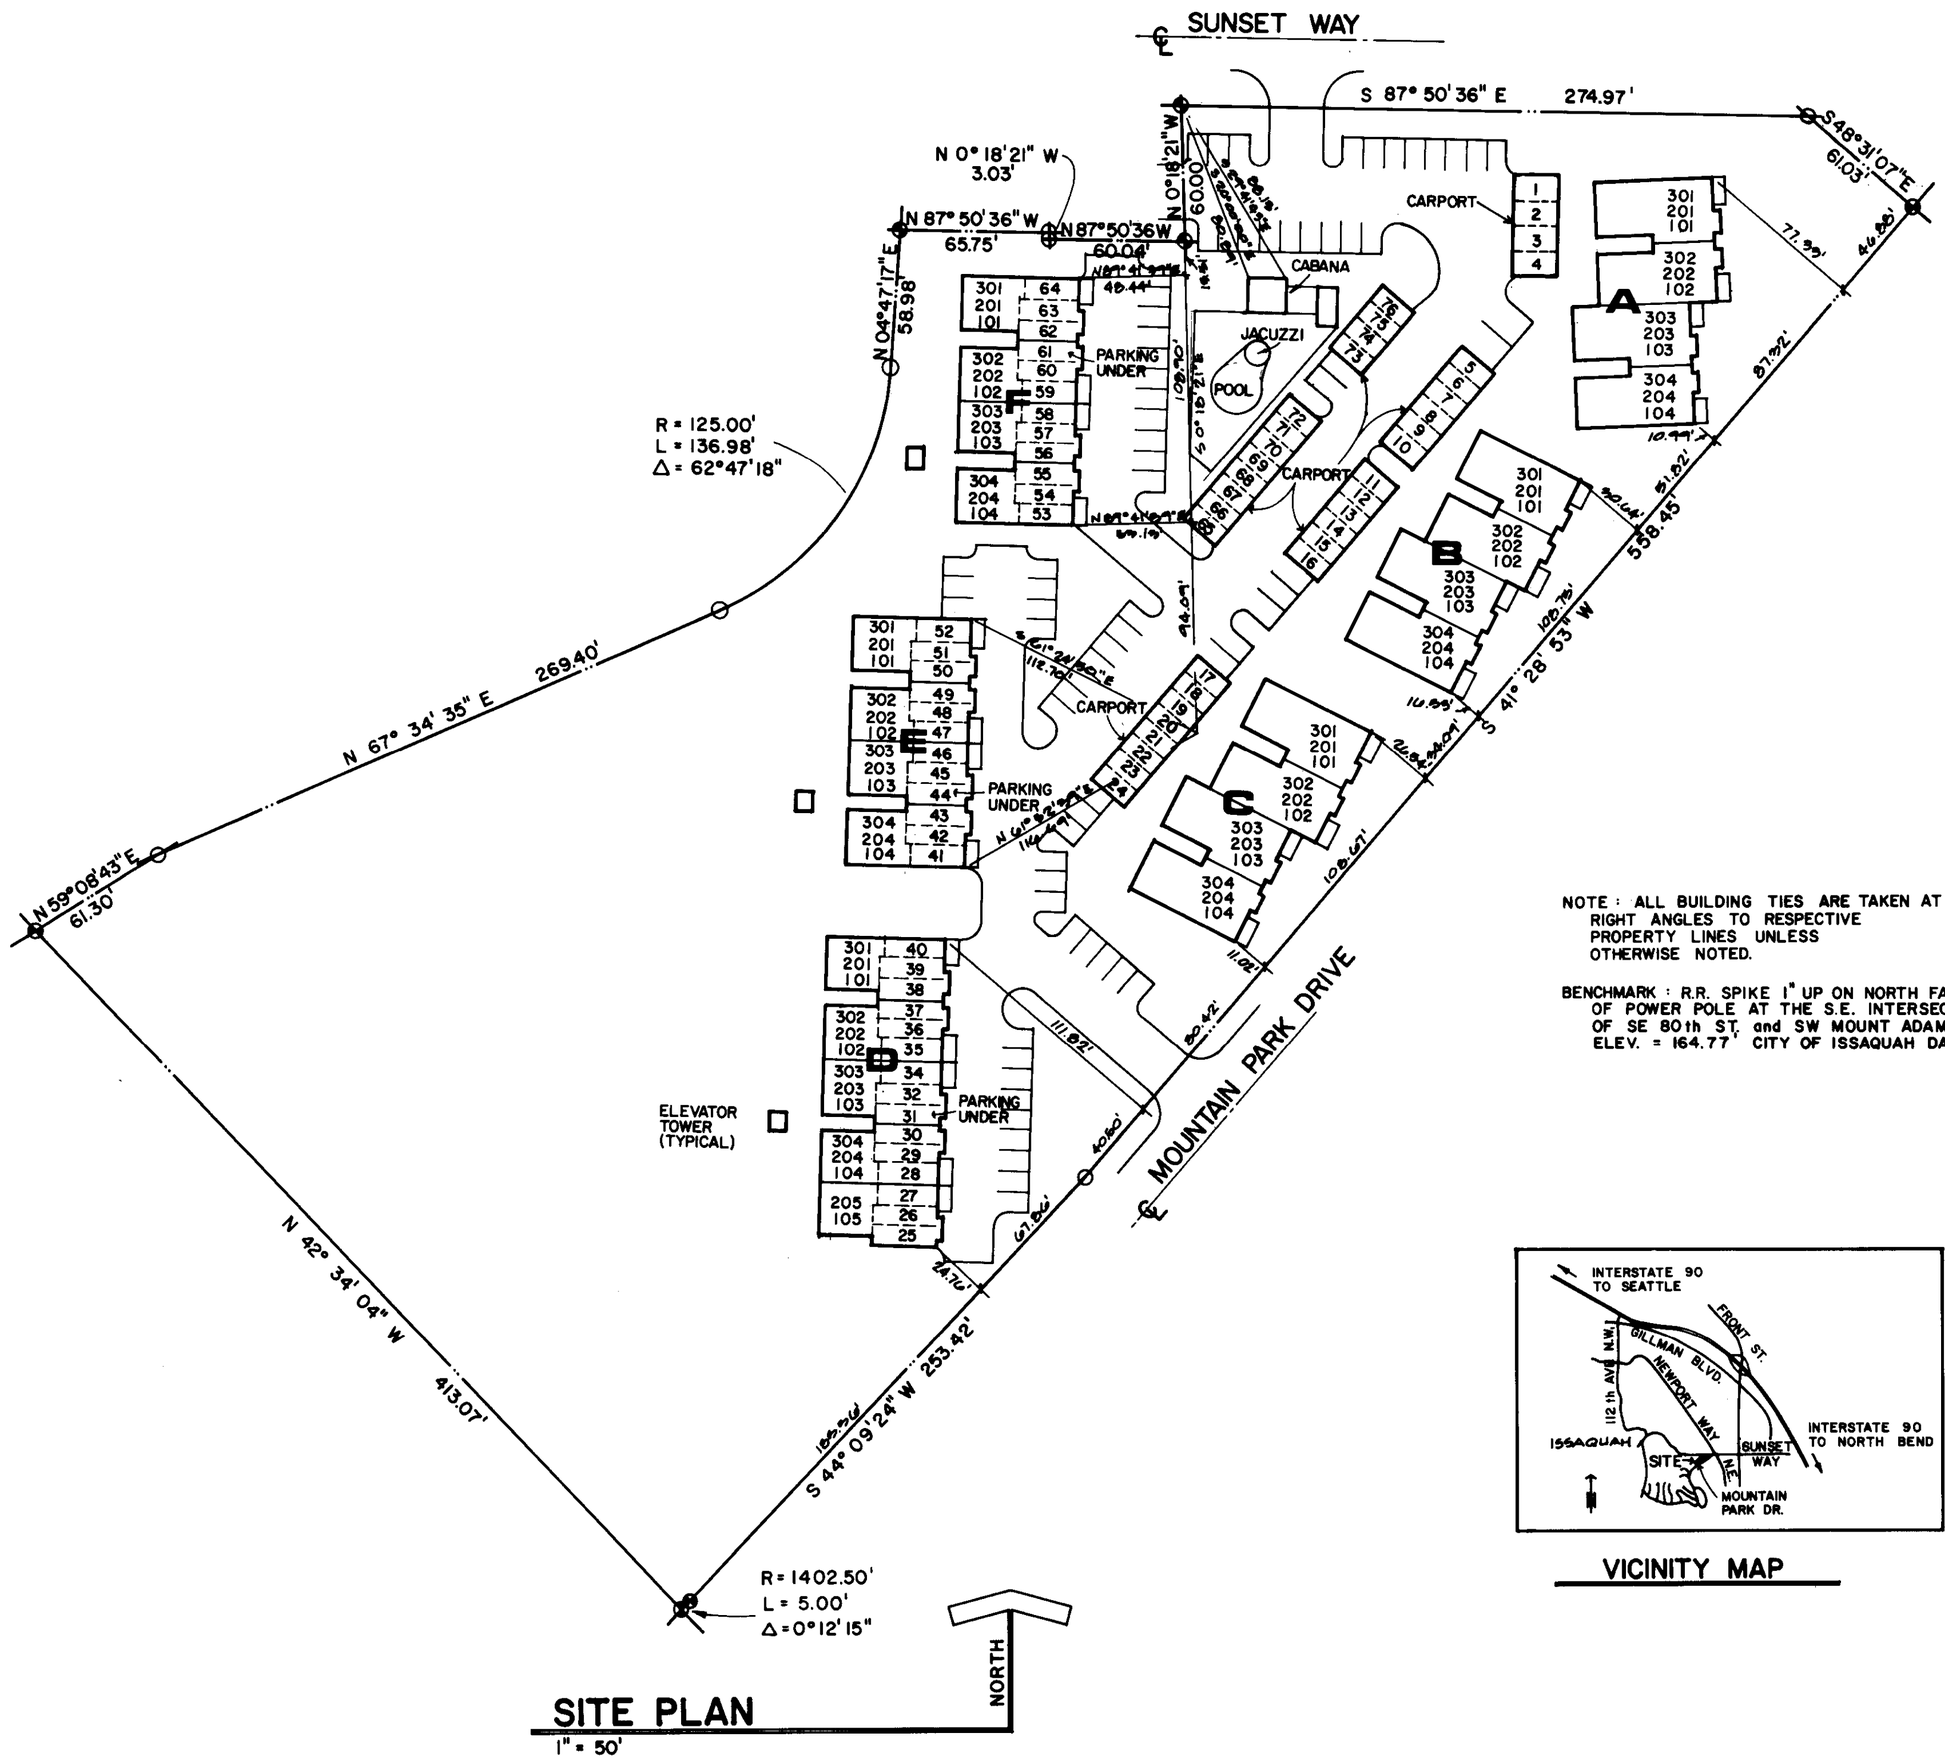

NOTE : ALL BUILDING TIES ARE TAKEN AT RIGHT ANGLES TO RESPECTIVE PROPERTY LINES UNLESS OTHERWISE NOTED.

BENCHMARK : R.R. SPIKE 1" UP ON NORTH FACE OF POWER POLE AT THE S.E. INTERSECTION OF SE 80th ST. and SW MOUNT ADAMS DR. ELEV. = 164.77' CITY OF ISSAQUAH DATUM

SITE PLAN

1" = 50'

VICINITY MAP

Lawrence S. Braund, P.E.
Thomas A. Johnson, AIA
Greg L. Allwine, Arch.

RIDGEBROOK A CONDOMINIUM

304 main ave. so., suite 200 renton, wa. 98055 (206) 271-7200 623-5732

Project No : 82-16
Drawn by : K. HEATON
Issue date : 19 APRIL '83
Latest rev. : 9/19/83

2