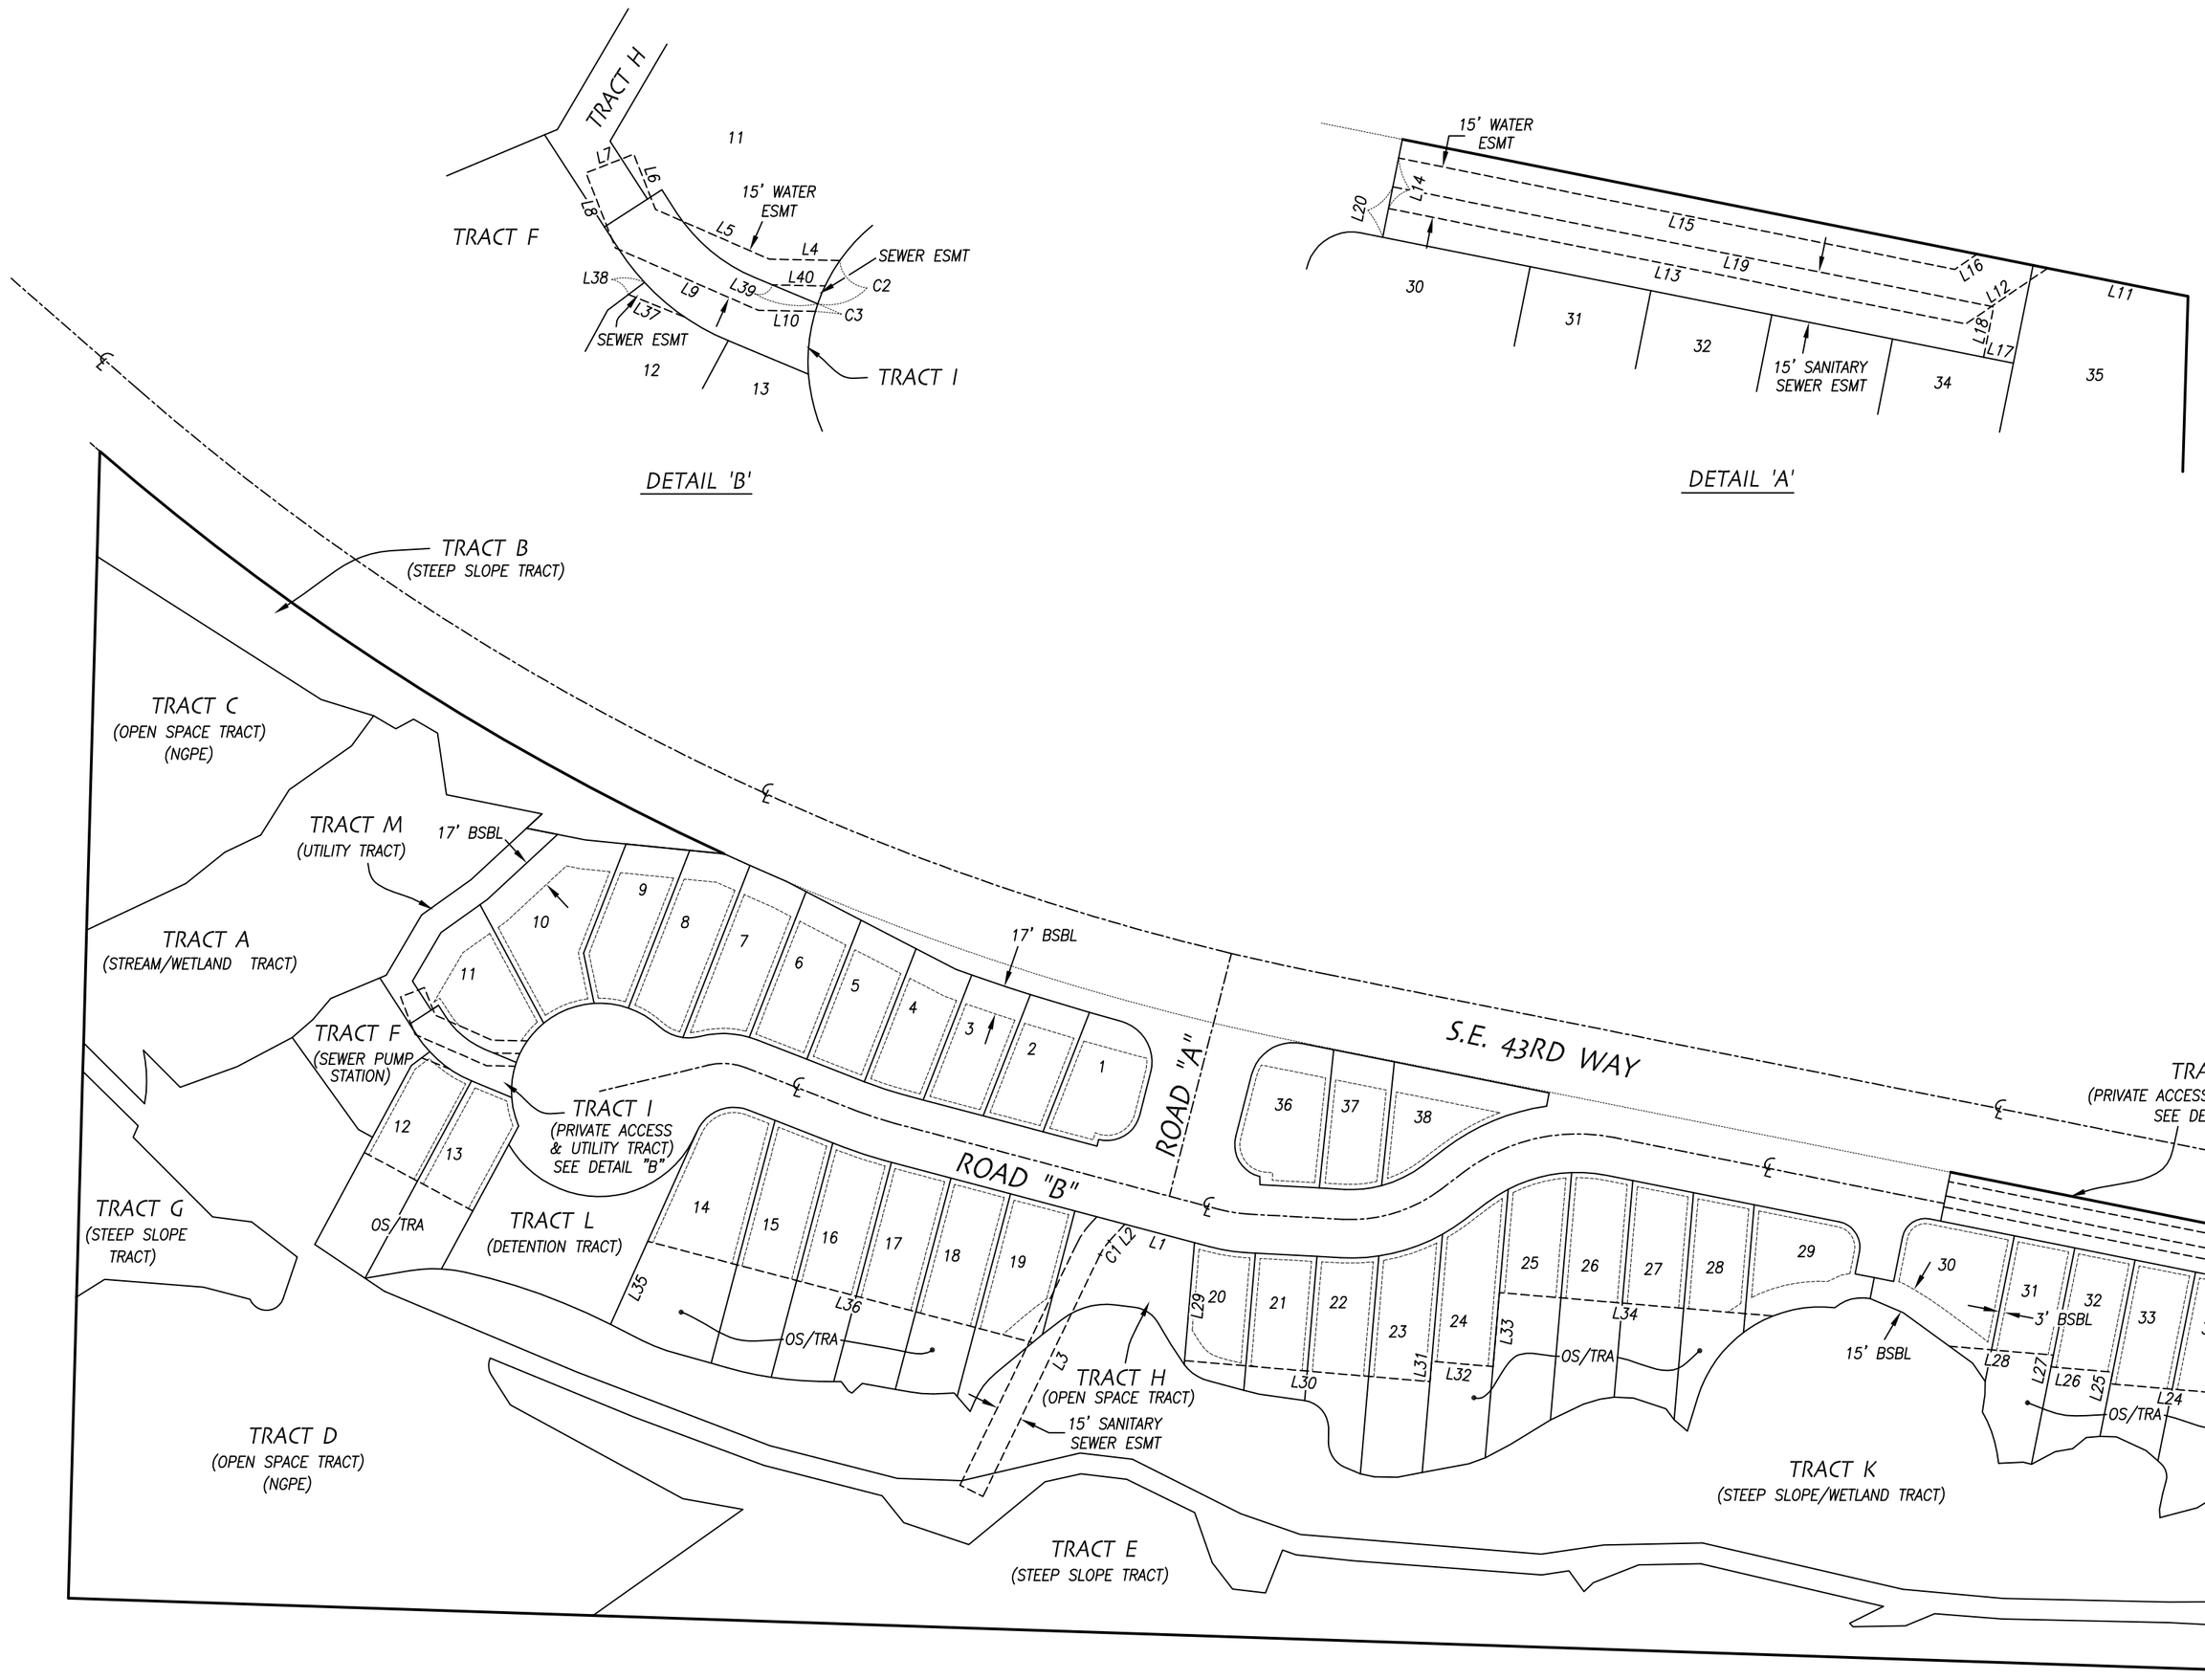

LINE TABLE

LINE	LENGTH	BEARING
L1	42.17	N 75°08'31" W
L2	13.51	N 42°34'47" E
L3	156.93	N 25°49'50" E
L4	20.60	N 88°52'54" W
L5	36.32	N 66°22'54" W
L6	17.32	N 21°22'54" W
L7	15.00	N 68°37'06" E
L8	23.53	N 21°22'54" W
L9	45.52	N 66°22'54" W
L10	16.70	N 88°52'54" W
L11	41.81	N 78°42'15" W
L12	28.91	N 55°42'53" E
L13	172.03	N 78°41'02" W
L14	15.00	N 11°17'45" E
L15	165.72	N 78°41'02" W
L16	7.90	N 55°42'53" E
L17	8.87	N 78°39'34" W
L18	14.99	N 11°17'45" E
L19	179.02	N 78°42'15" W
L20	15.00	N 11°17'45" E
L21	18.88	N 45°45'27" E
L22	44.34	N 85°06'17" W
L23	23.88	N 11°17'45" E
L24	72.45	N 85°06'17" W
L25	7.00	N 11°17'45" E
L26	36.23	N 85°06'17" W
L27	7.00	N 11°17'45" E
L28	61.01	N 85°06'17" W
L29	69.12	N 04°53'43" E
L30	144.00	N 85°06'17" W
L31	11.93	N 04°53'43" E
L32	36.00	N 85°06'17" W
L33	43.39	N 04°53'43" E
L34	160.36	N 85°06'17" W
L35	53.24	N 24°08'45" E
L36	232.60	N 75°15'28" W
L37	17.60	N 68°18'05" W
L38	5.91	N 53°02'21" E
L39	14.37	N 67°24'40" W
L40	15.41	N 88°52'54" W

CURVE TABLE

CURVE	LENGTH	RADIUS	DELTA
C1	9.50	32.50	16°44'57"
C2	14.23	51.50	15°50'06"
C3	2.34	51.50	2°36'07"

LEGEND

- • SET 1/2" X 24" REBAR W/CAP STAMPED "L.S. 37536"
- ○ FOUND REBAR/CAP AS NOTED
- FOUND CASED CONC. MON. AS NOTED
- SET CASED CONC. MON. STAMPED "PCS – 37536"
- ℄ RIGHT OF WAY CENTERLINE
- OS/TRA OPEN SPACE/TREE RETENTION AREA (NGPE)
- BSBL BUILDING SETBACK LINE

SCALE: 1" = 80'

0 80 160

DARREN J. RIDDLE
STATE OF WASHINGTON
37536
REGISTERED
PROFESSIONAL LAND SURVEYOR

Pacific Coast Surveys, Inc.
LAND SURVEYING & MAPPING
P.O. BOX 13619
MILL CREEK, WA 98082
PH. 425.508.4951 FAX 425.357.3577
www.PCSurveys.net

SHEET 5 of 5

PLAT OF:

PROVIDENCE RIDGE

PP13-00005

SW 1/4, NE1/4, SEC.16, T.24N., R.6E., W.M.

DRAWN BY	DATE	DRAWING FILE NAME	SCALE	JOB NO.
NCM	11.13.15	14828FPM.dwg	1" = 80'	14-828