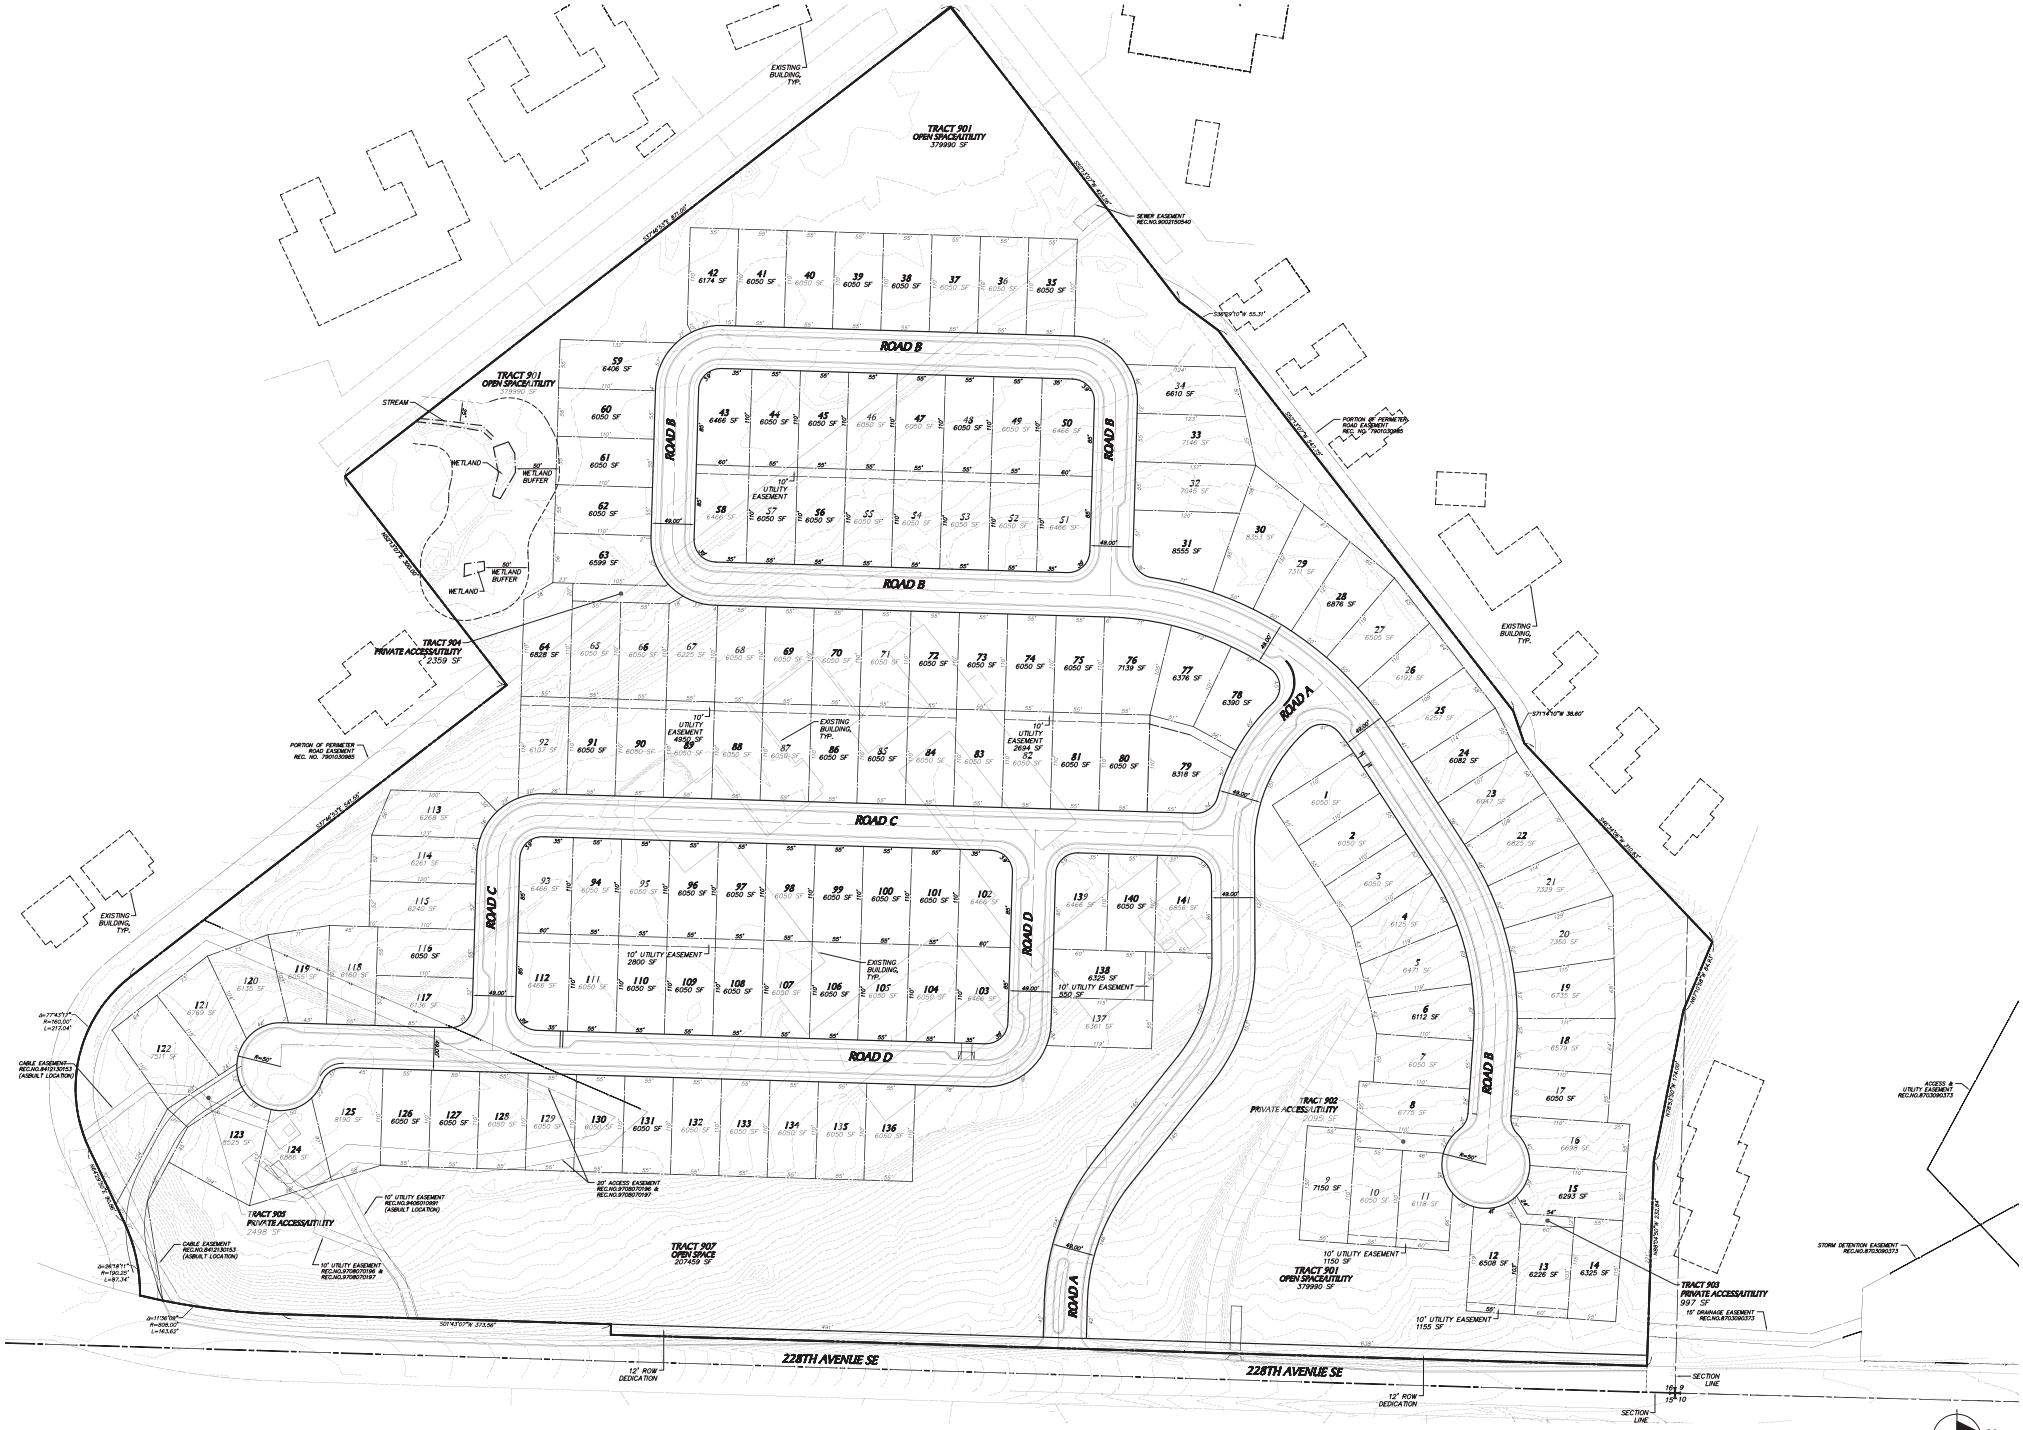

Madison Pointe
Site Plan Exhibit
City of Issaquah, WA

SCALE: 1" = 50'
0 25 50 100

March 21, 2016
15098\dwgfiles\preliminary\15098-pp1

triad
a division of David Evans and Associates, Inc.