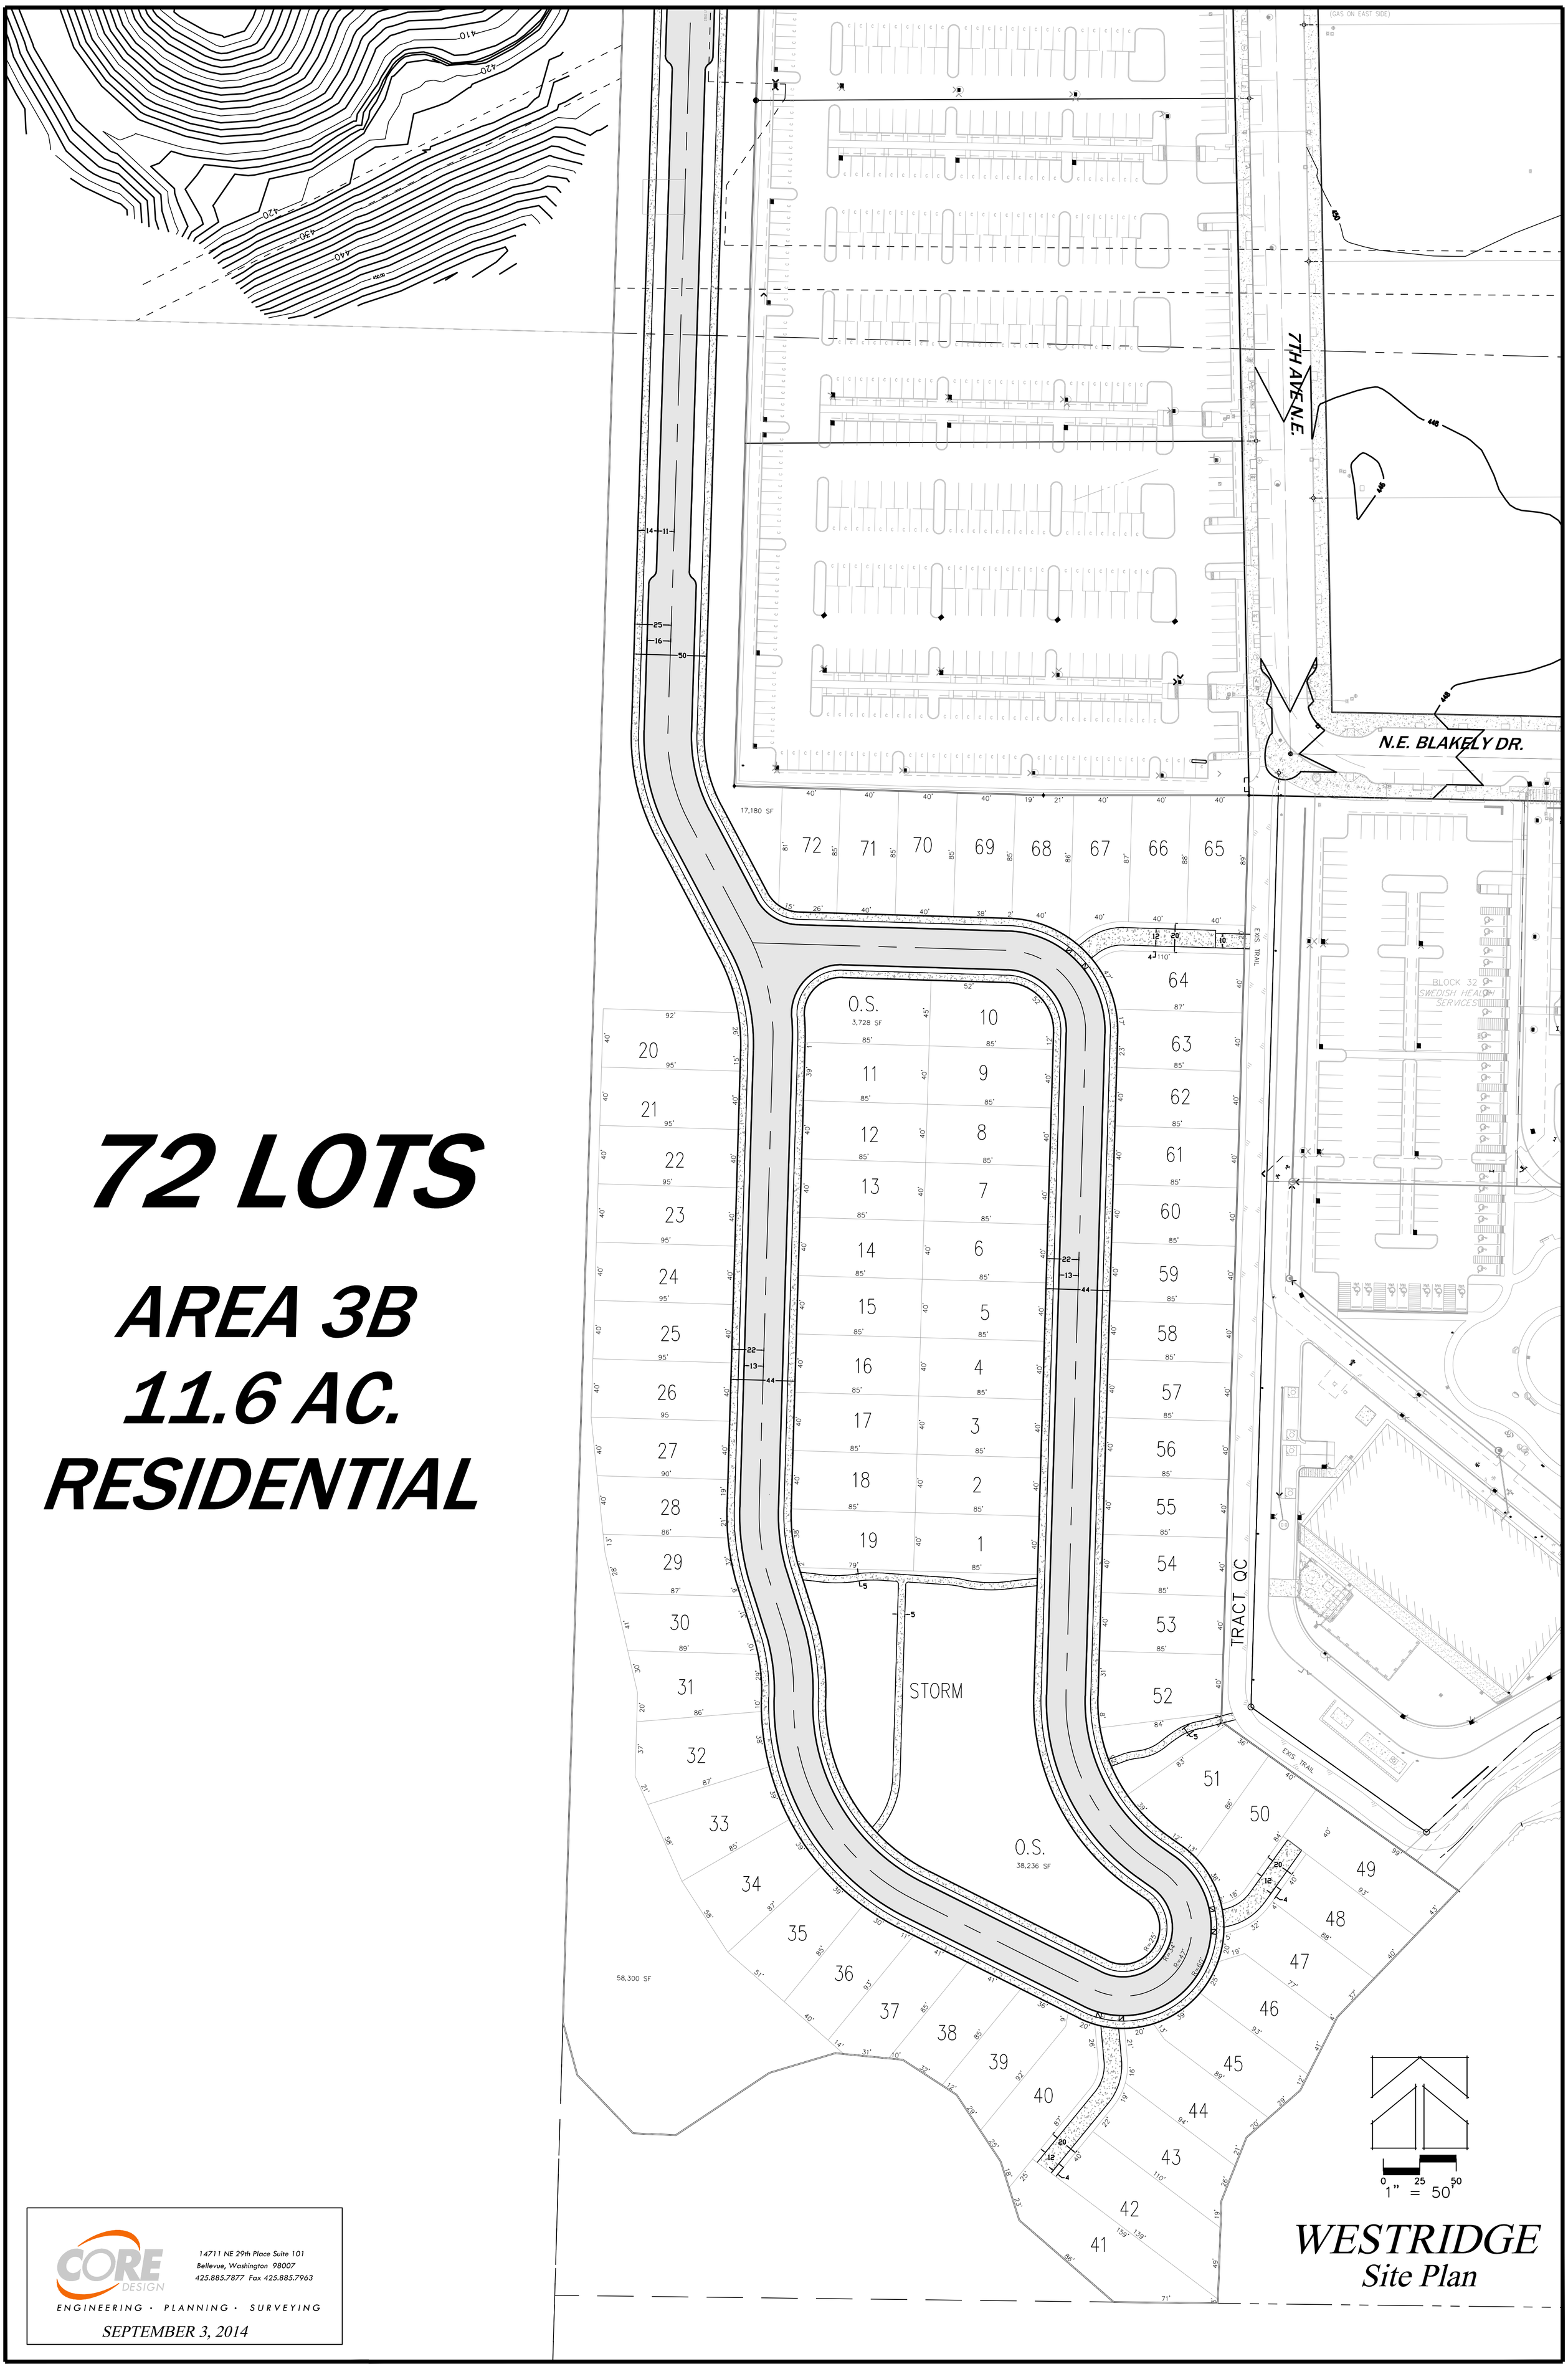

72 LOTS

AREA 3B
11.6 AC.
RESIDENTIAL

CORE DESIGN
14711 NE 29th Place Suite 101
Bellevue, Washington 98007
425.885.7877 Fax 425.885.7963
ENGINEERING · PLANNING · SURVEYING

SEPTEMBER 3, 2014