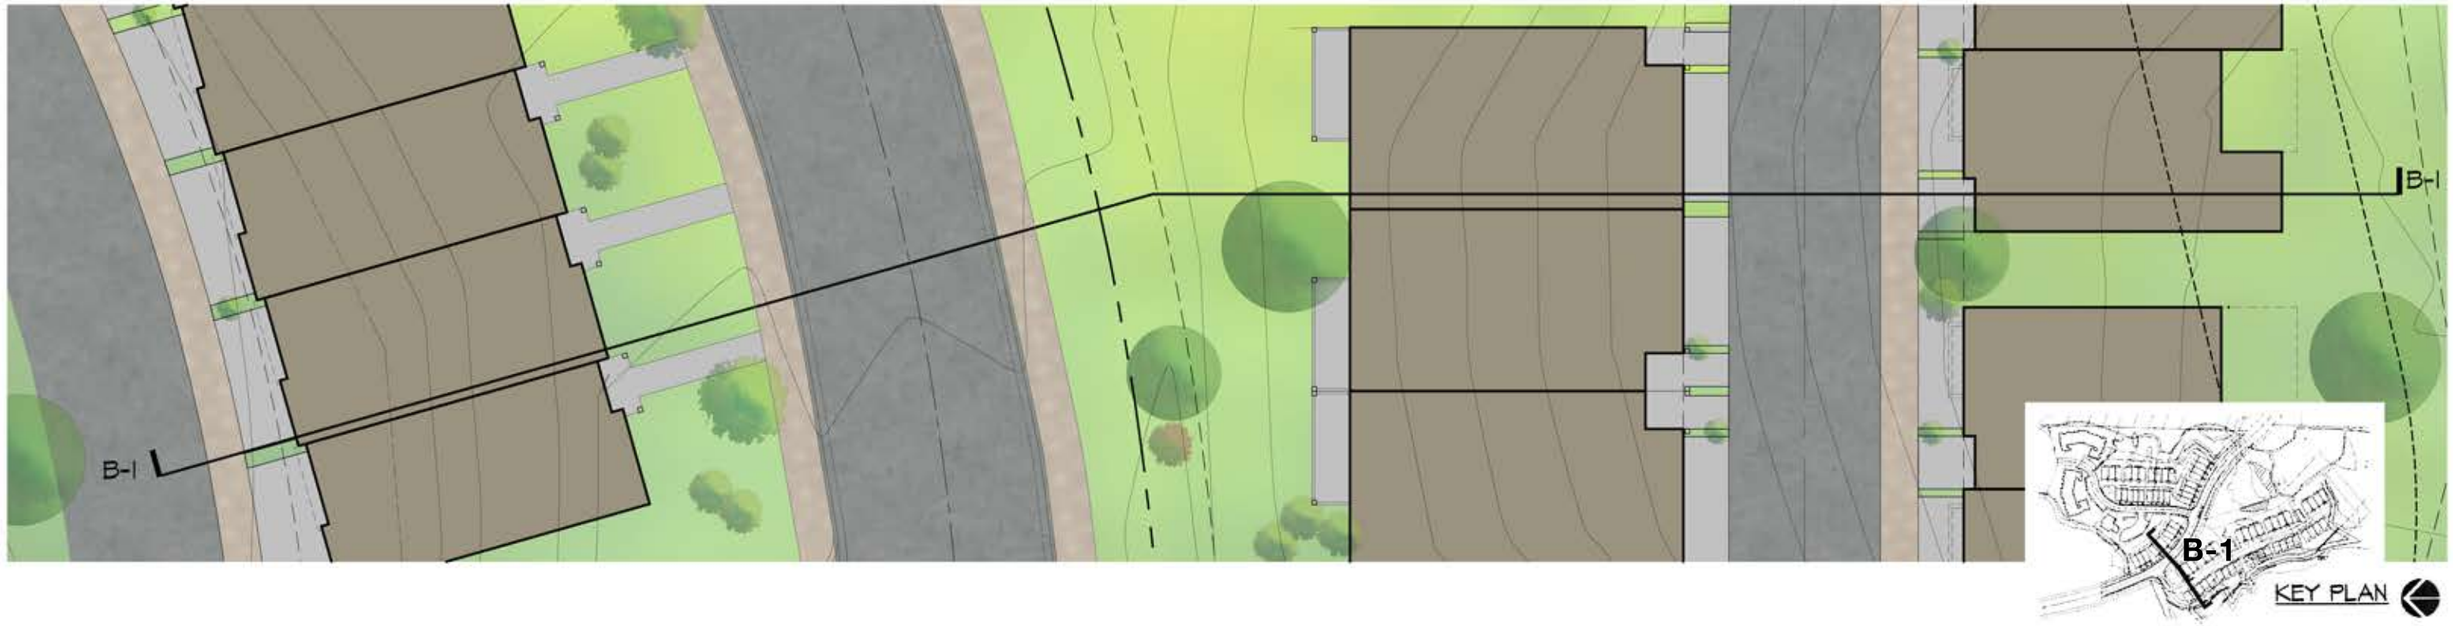

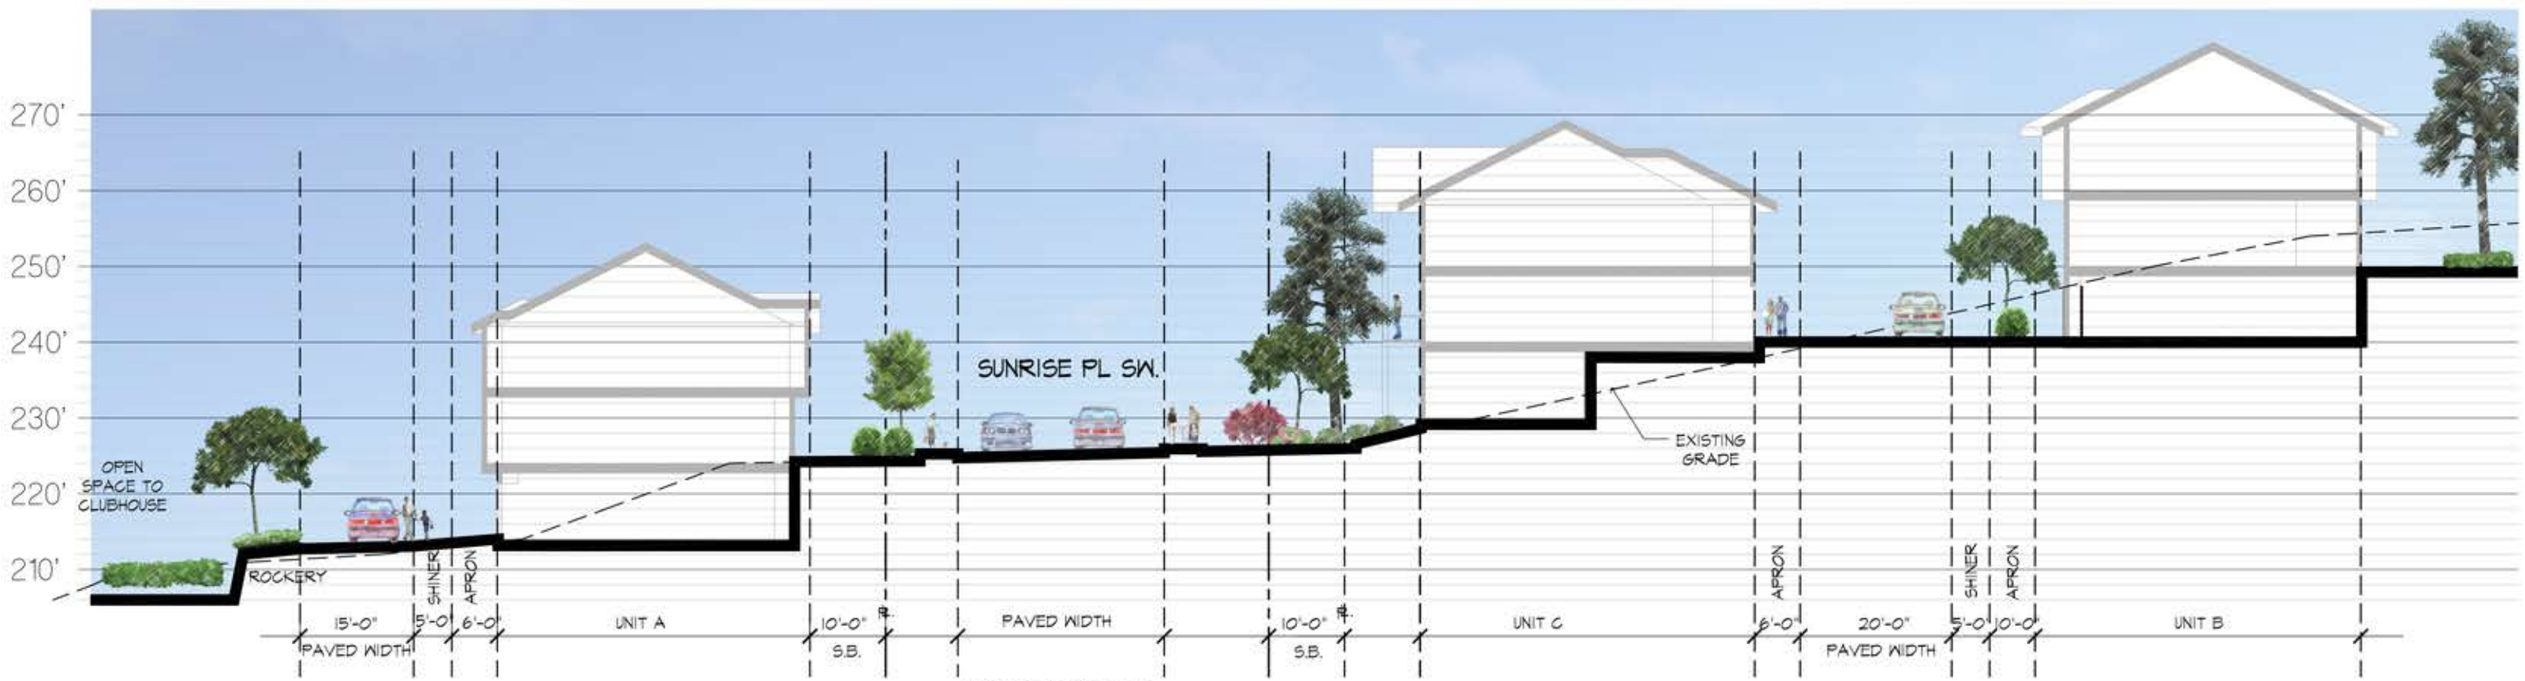

SECTION B-1

INTRACORP

SITE VIGNETTES

KELKARI - ISSAQUAH WASHINGTON

Project # 15-0357

1" = 20'-0"
09-01-2015

0 20' 40'

baylis ARCHITECTS

10801 Main Street, #110 | Bellevue,WA 98004
1904 Third Avenue, #330 | Seattle, WA 98101
BaylisArchitects.com | (425) 454 0566