UNIT TYPE	PHASE 2	PHASE 3	TOTAL
A	26	0	26
B	9	19	28
C	0	21	21
TOTAL	35	40	75

GUEST PARKING	7	7	14

EACH BICYCLE RACK FOR 3+ BICYCLES

DRAWING INDEX

PRELIMINARY SITE PLAN-PHASE II & III
SITE SECTIONS A & B - PHASE II
SITE SECTIONS C & D - PHASE II & III
SITE SECTIONS E & F - PHASE III
BOUNDARY/ TOPOGRAPHIC SURVEY
BOUNDARY/ TOPOGRAPHIC SURVEY
PRELIMINARY GRADING AND UTILITY PLAN
PRELIMINARY GRADING AND UTILITY PLAN
LANDSCAPE PLAN LI-1
LANDSCAPE PLAN LI-2
PRELIMINARY FLOOR PLANS - UNIT TYPE "A"
BUILDING ELEVATIONS - TYPE A
PRELIMINARY FLOOR PLANS - UNIT TYPE "B"
BUILDING ELEVATIONS - TYPE B
PRELIMINARY FLOOR PLANS - UNIT TYPE "C"
BUILDING ELEVATIONS - TYPE C

INTRACORP
BUILDING THE EXTRAORDINARY

PRELIMINARY SITE PLAN - PHASE-II & III

KELKARI - ISSAQUAH WASHINGTON
Project # 15-0357

1" = 80'-0"
12-16-2015

0 80' 160'

baylis ARCHITECTS
10801 Main Street, #110 | Bellevue,WA 98004
1904 Third Avenue, #330 | Seattle, WA 98101
BaylisArchitects.com | (425) 454 0566

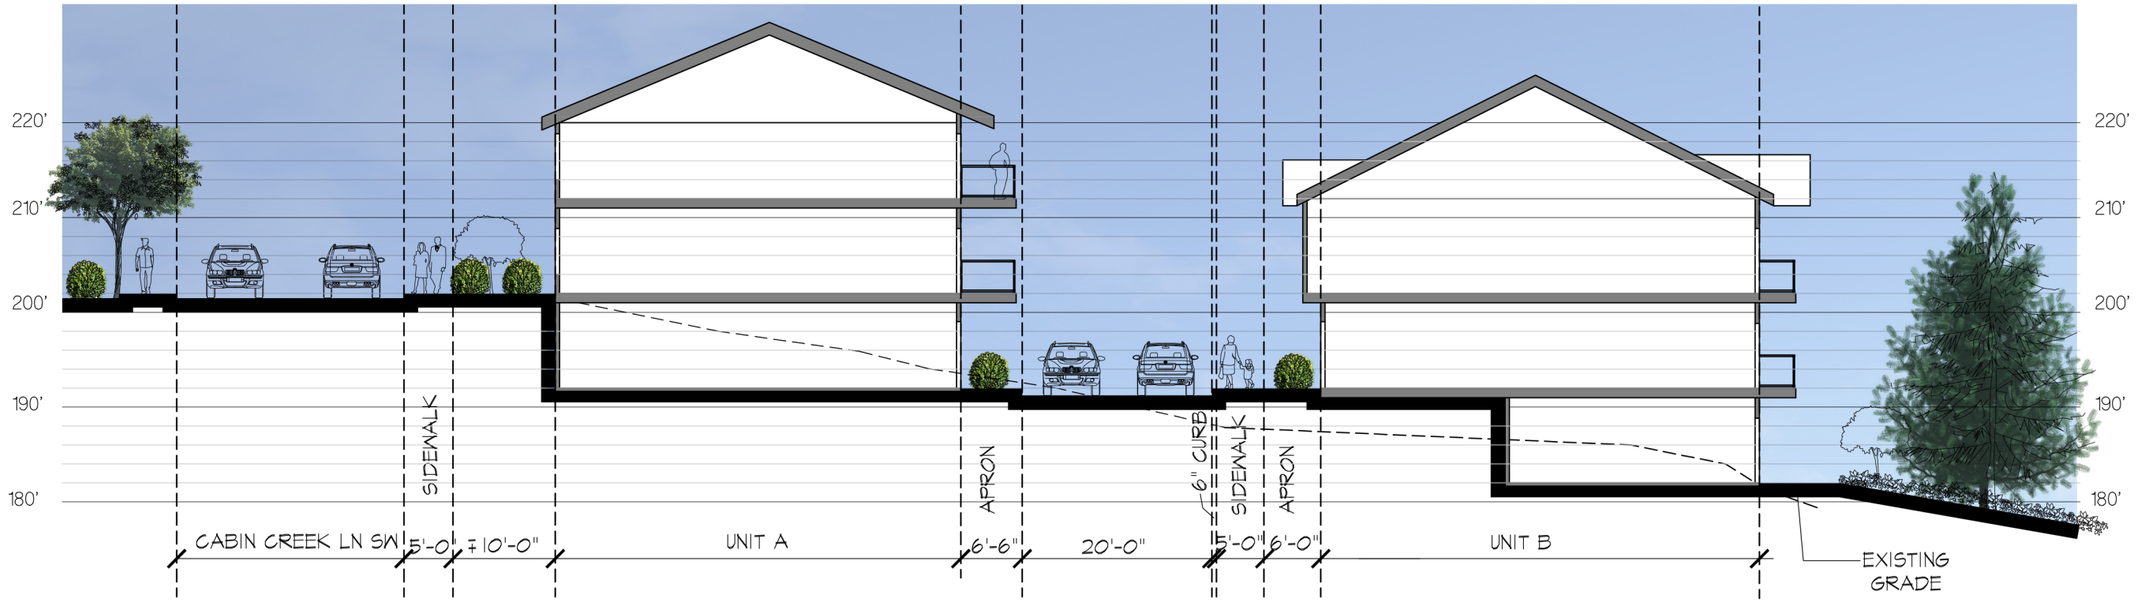

SECTION A

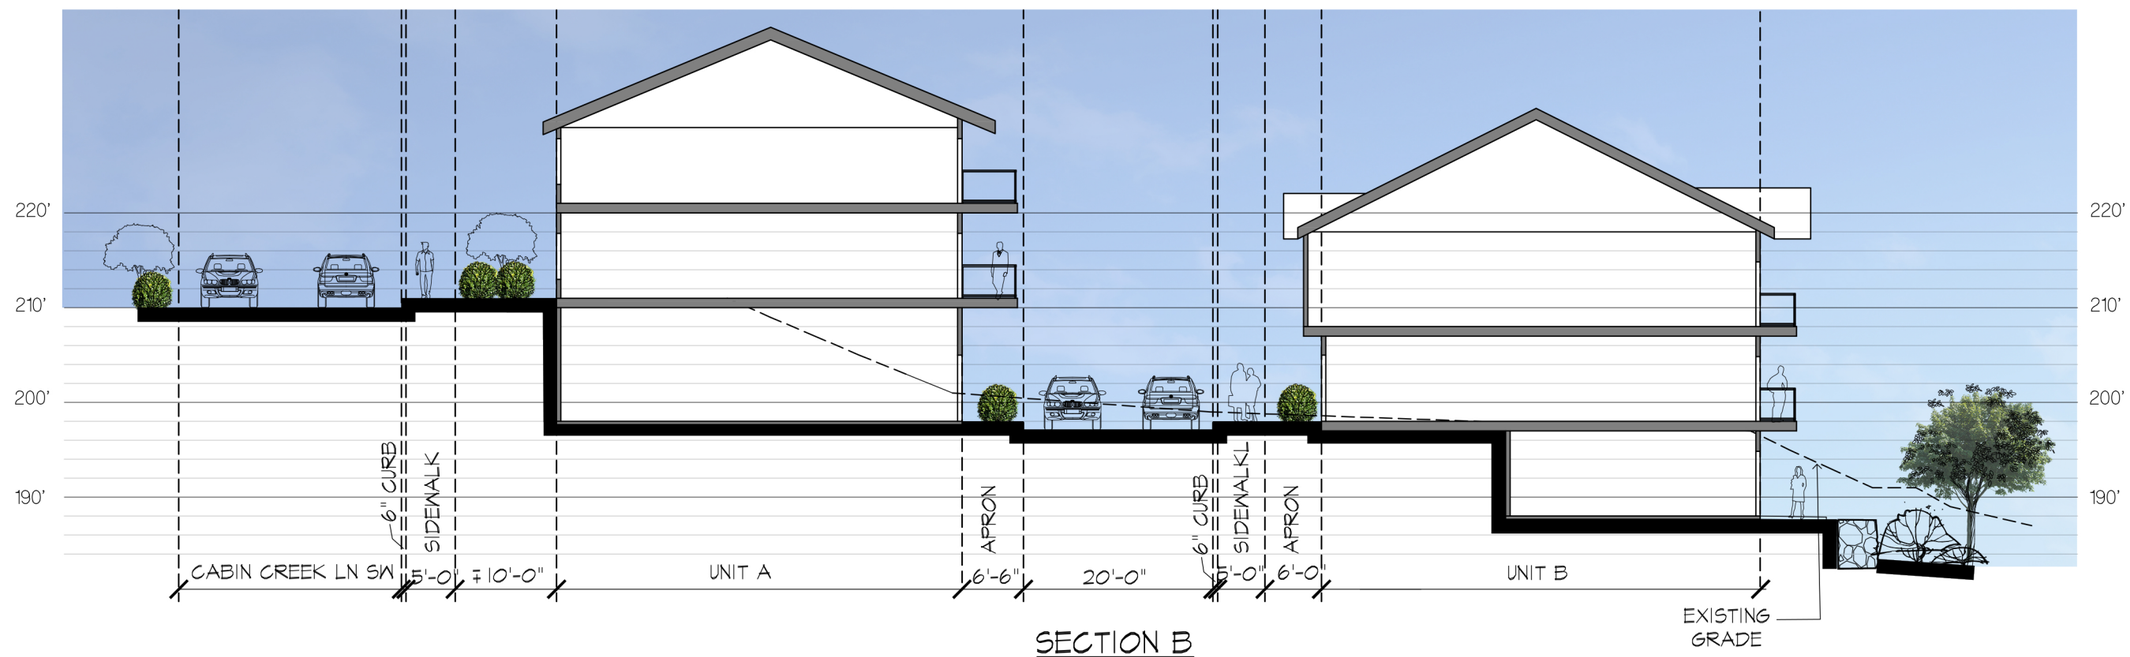

SECTION B

INTRACORP
BUILDING THE EXTRAORDINARY

SITE SECTIONS - PHASE-II

KELKARI - ISSAQUAH WASHINGTON

Project # 15-0357

1/16"=1'-0"

0 4' 8' 16' 32'

12-16-2015

baylis ARCHITECTS

10801 Main Street, #110 | Bellevue,WA 98004
1904 Third Avenue, #330 | Seattle, WA 98101
BaylisArchitects.com | (425) 454 0566

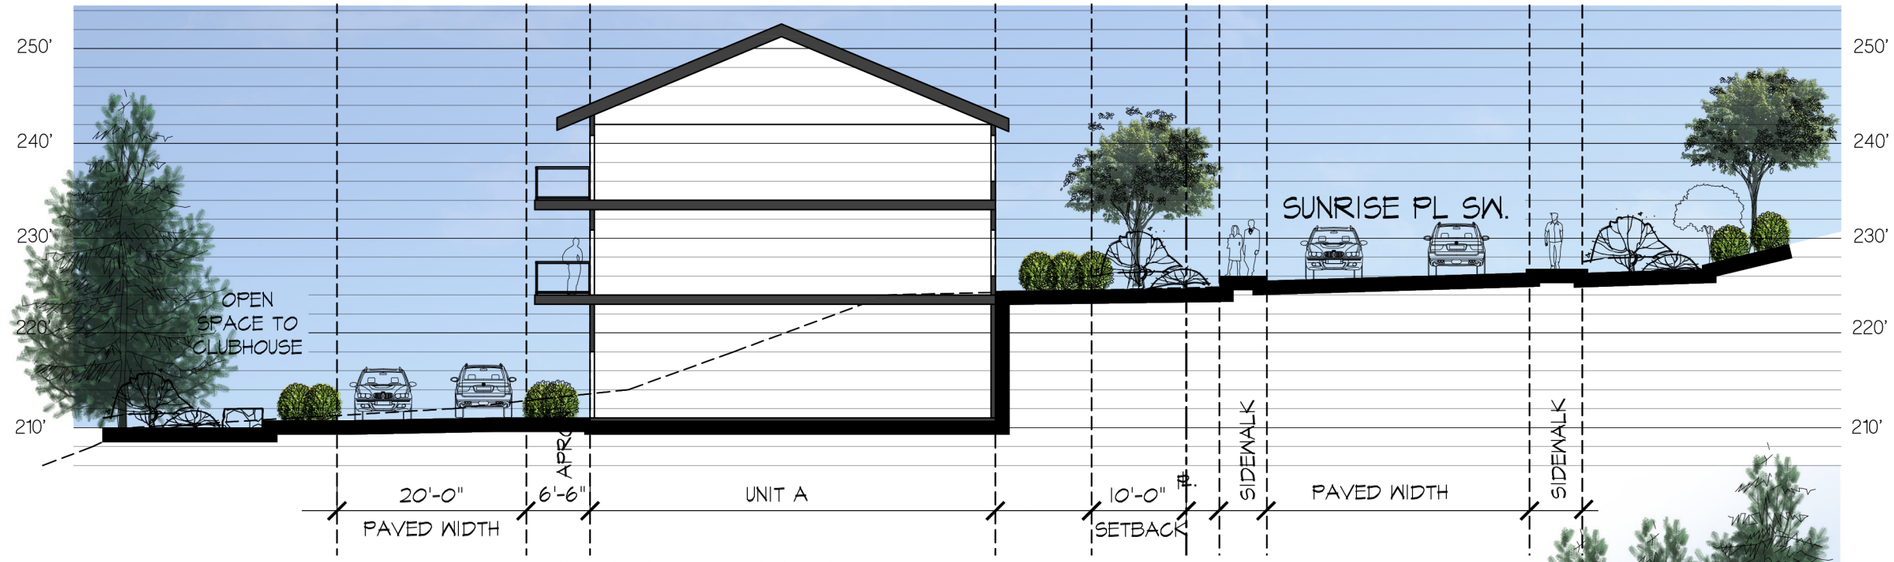

SECTION C - PHASE II

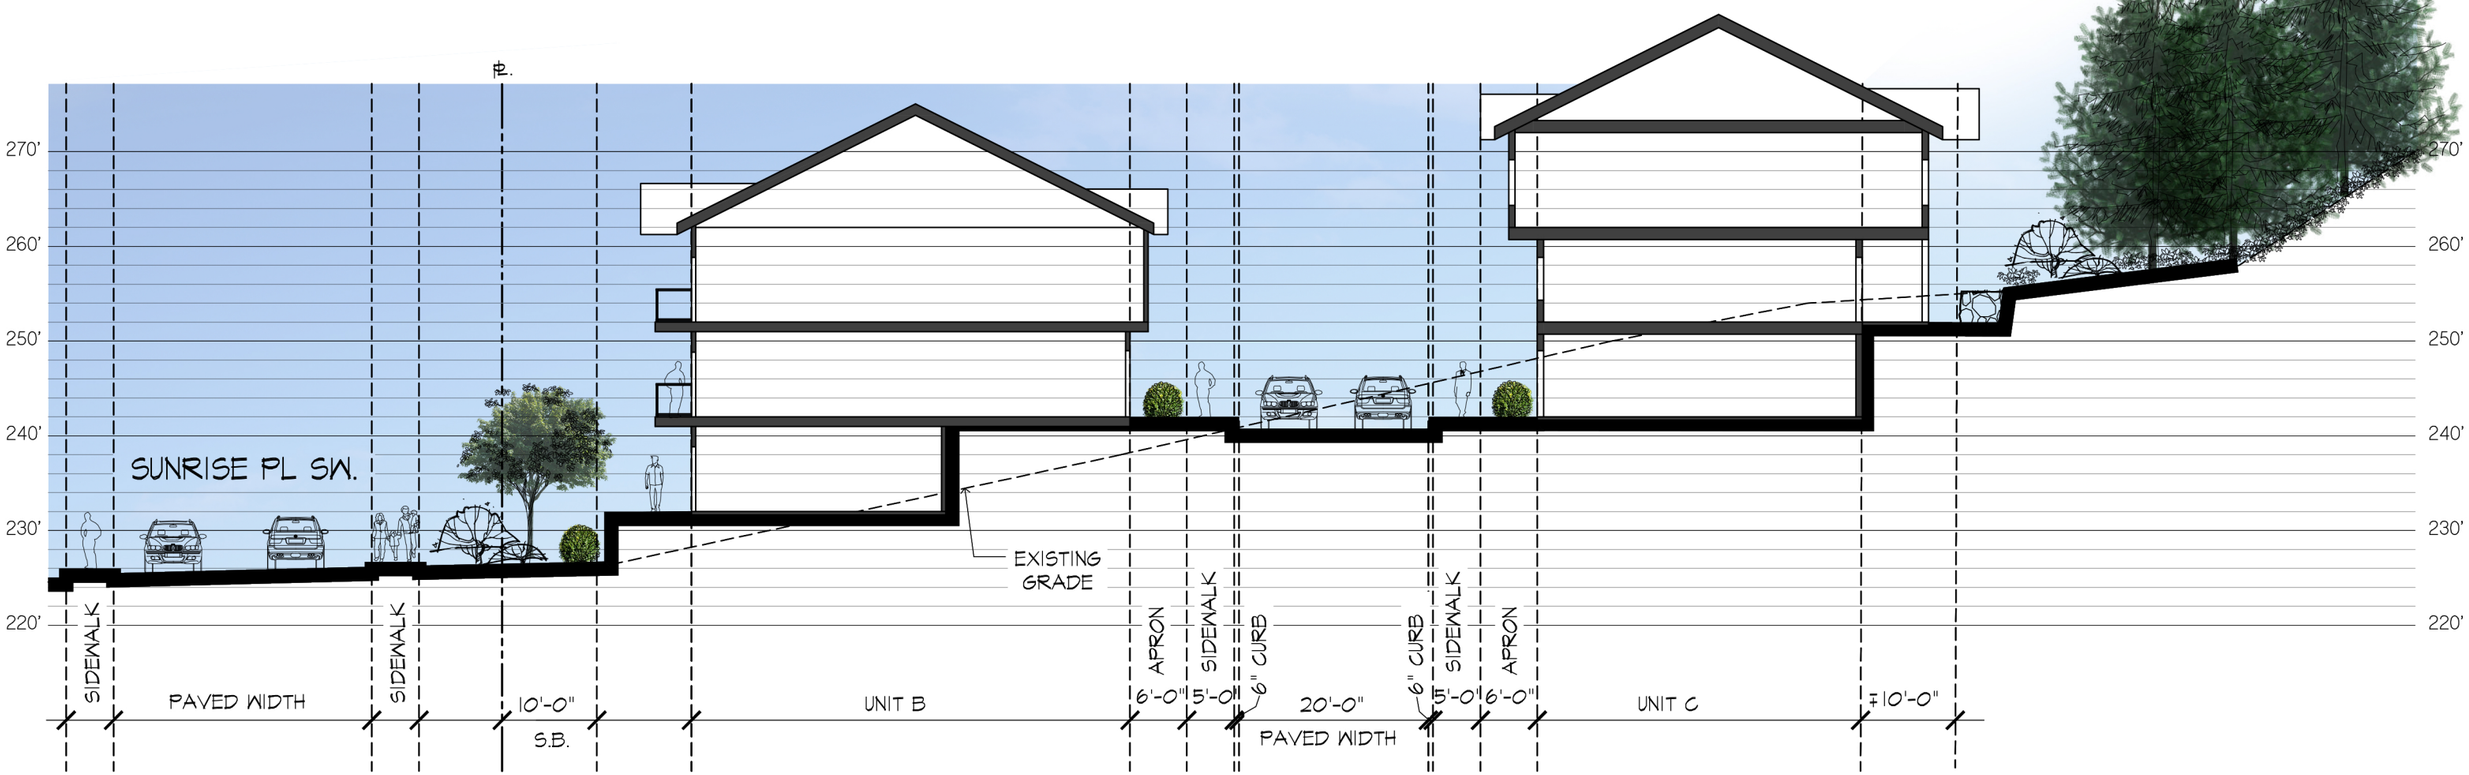

SECTION D - PHASE III

INTRACORP
BUILDING THE EXTRAORDINARY

SITE SECTIONS - PHASE-II & III

KELKARI - ISSAQUAH WASHINGTON

Project # 15-0357

1/16"=1'-0"

0 4' 8' 16' 32'

12-16-2015

baylis ARCHITECTS

10801 Main Street, #110 | Bellevue,WA 98004
1904 Third Avenue, #330 | Seattle, WA 98101
BaylisArchitects.com | (425) 454 0566

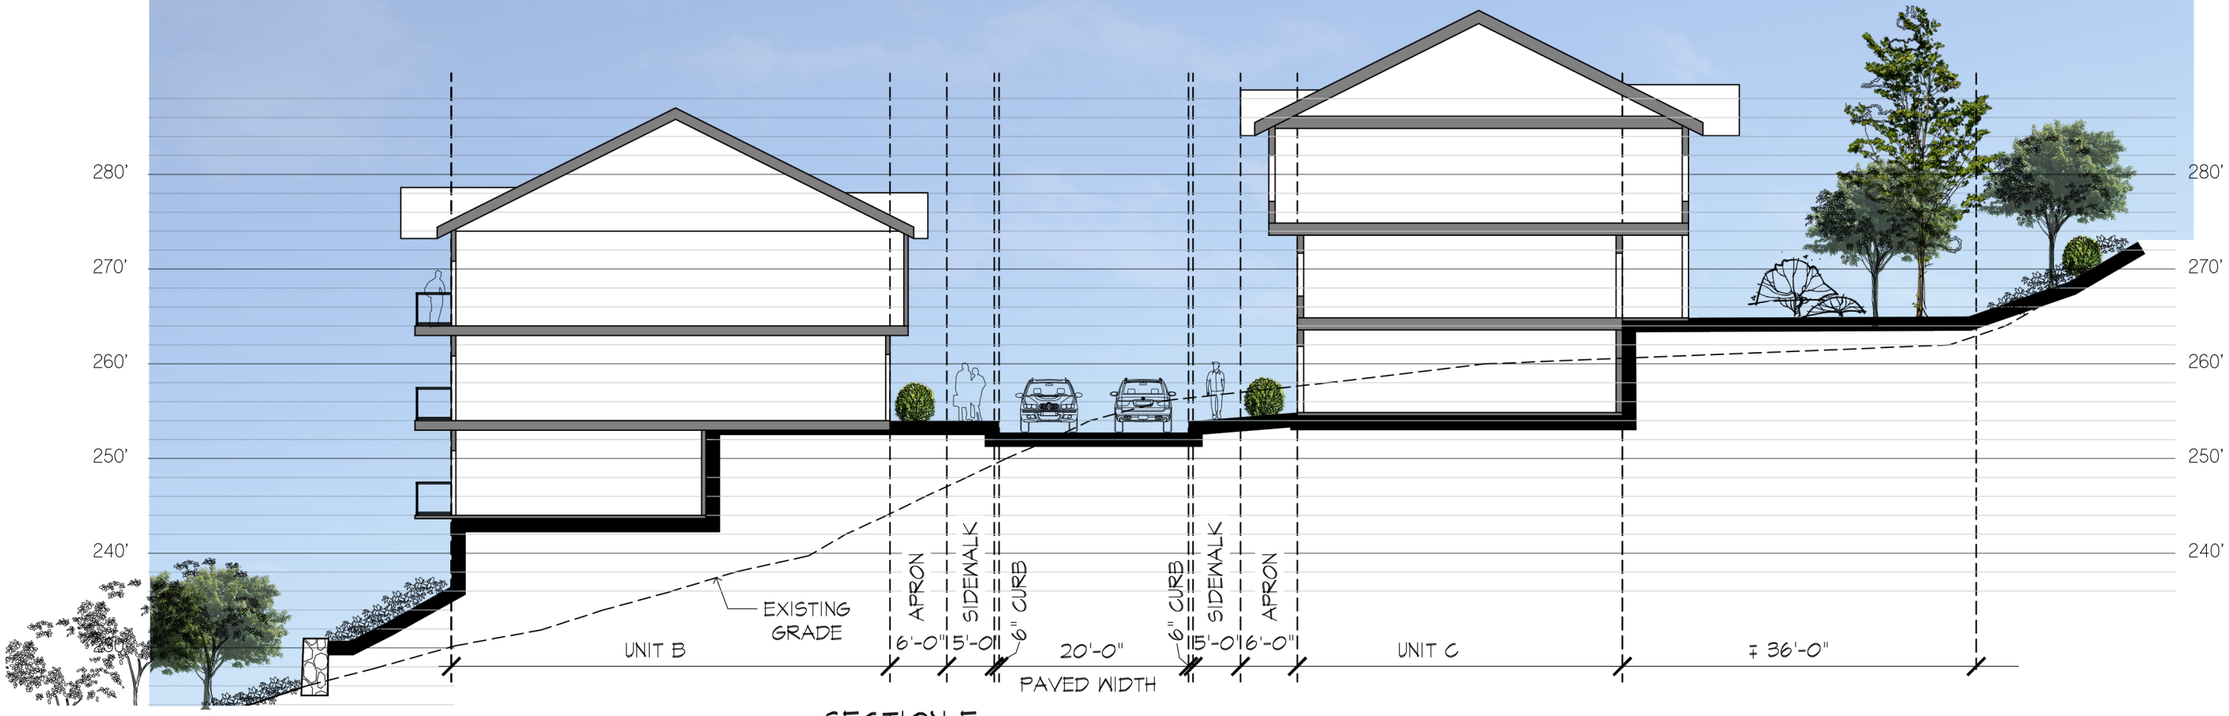

SECTION E

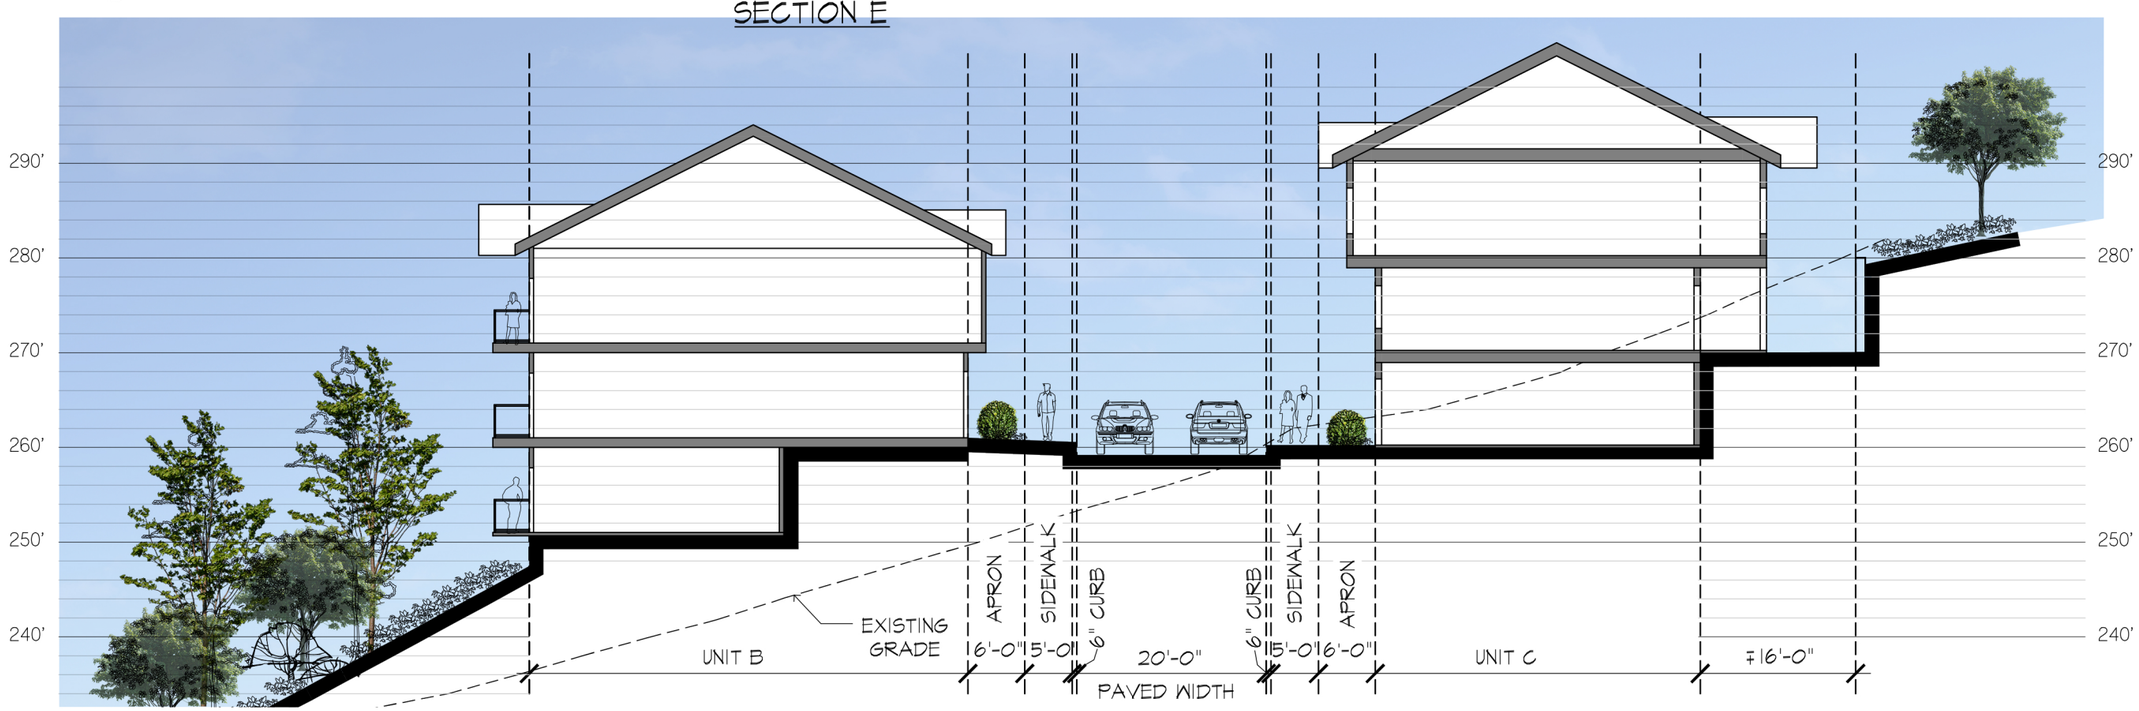

SECTION F

SITE SECTIONS - PHASE-III

KELKARI - ISSAQUAH WASHINGTON

Project # 15-0357

1/16"=1'-0"

0 4' 8' 16' 32'

12-16-2015

INTRACORP
BUILDING THE EXTRAORDINARY

baylis ARCHITECTS

10801 Main Street, #110 | Bellevue,WA 98004
1904 Third Avenue, #330 | Seattle, WA 98101
BaylisArchitects.com | (425) 454 0566