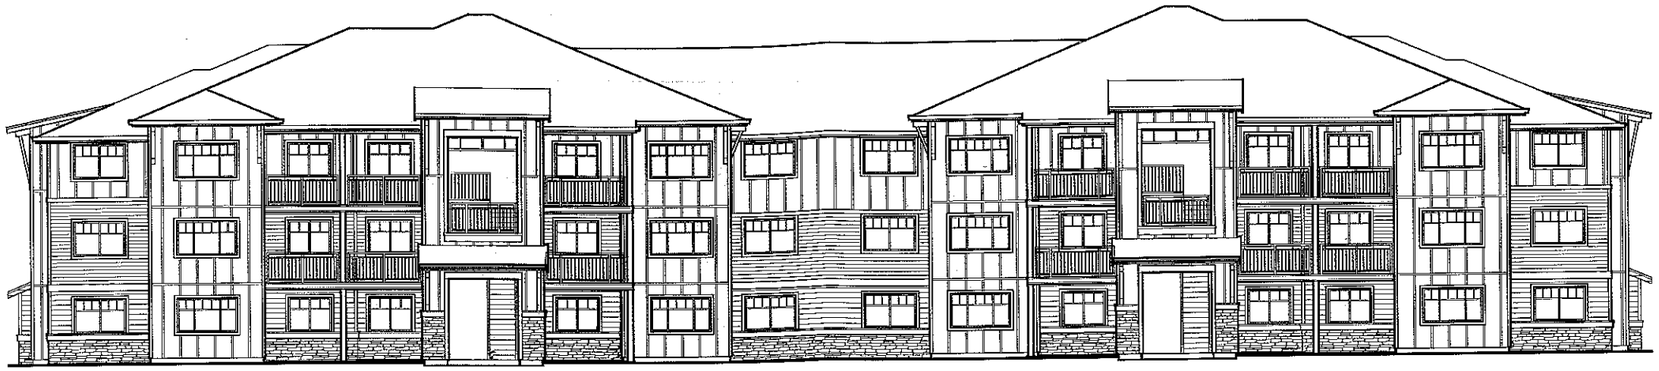

BUILDING 1 GROUND ELEVATION
1/8"=1'-0"

BUILDING 1 GARAGE ELEVATION
1/8"=1'-0"

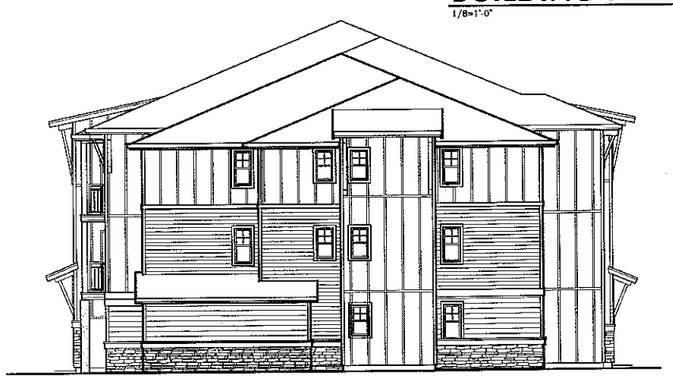

BUILDING 1 RIGHT END ELEVATION
1/8"=1'-0"

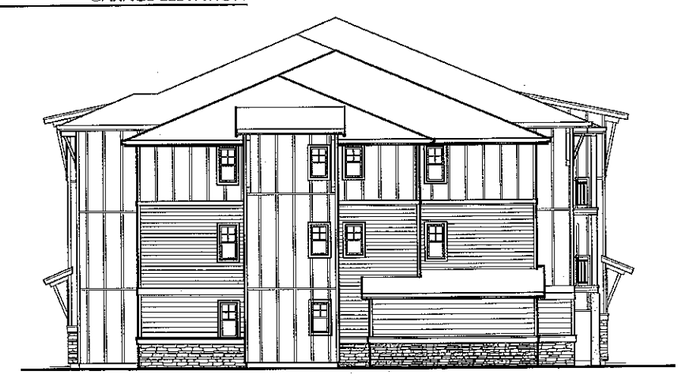

BUILDING 1 LEFT END ELEVATION
1/8"=1'-0"

Milbrandt Architects, Inc., P.S.
11715 SE 5th Street, Suite 100, Bellevue, Washington 98005 Phone: 425-454-7130 Fax: 425-646-0945 Website: http://www.milbrandtarch.com

Lakeside Apartments

Issaquah, Washington

Polygon Northwest

Building 1 Elevations

Scale	Drawn By	Date	Date Plotted
1/8" = 1'-0"	AT/GG	02-26-2013	2-26-13

Sheet No.: A5

Job No.: 12-14