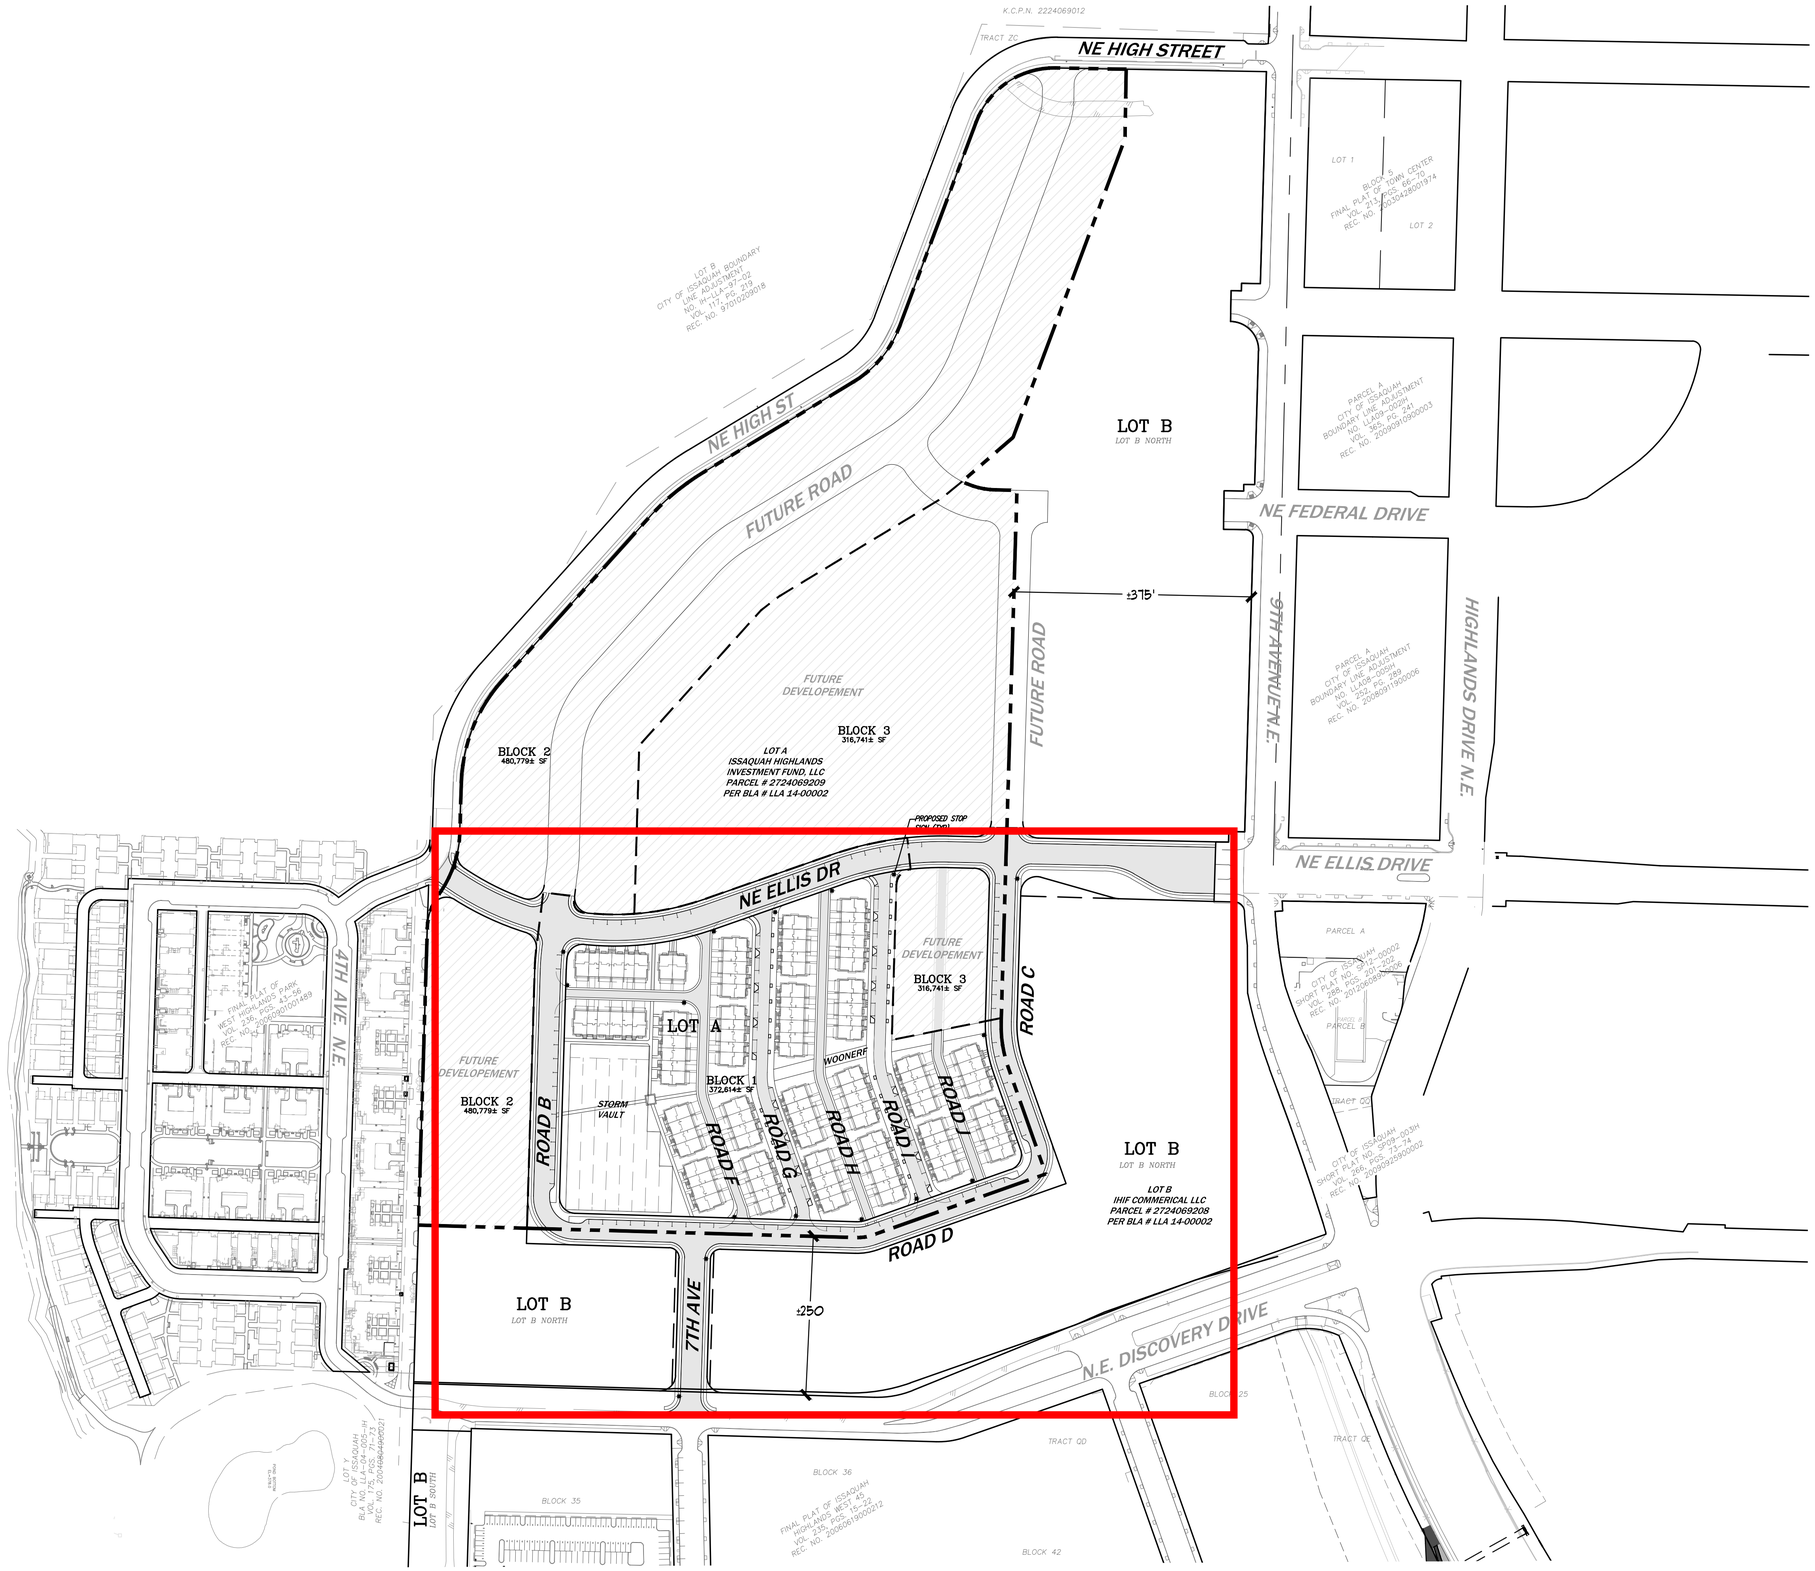

NO.	DATE	REVISION	BY	CK

02-10-2016

CORE DESIGN
14711 NE 29th Place Suite 101
Bellevue, Washington 98007
425.885.7877 Fax 425.885.7963
ENGINEERING · PLANNING · SURVEYING

SCALE:
DESIGNED
DRAWN
CHECKED
DATE
VERIFY SCALE BAR IS ONE INCH ON ORIGINAL DRAWING
0" 1"

PRELIMINARY OVERALL SITE PLAN
WESTRIDGE TOWNHOMES I
POLYGON WLH, L.L.C.
11624 SE 5TH STREET
BELLEVUE, WASHINGTON 98005

PROJECT NUMBER
13128T1

DRAWING
P3.0

SHEET 3 OF 7