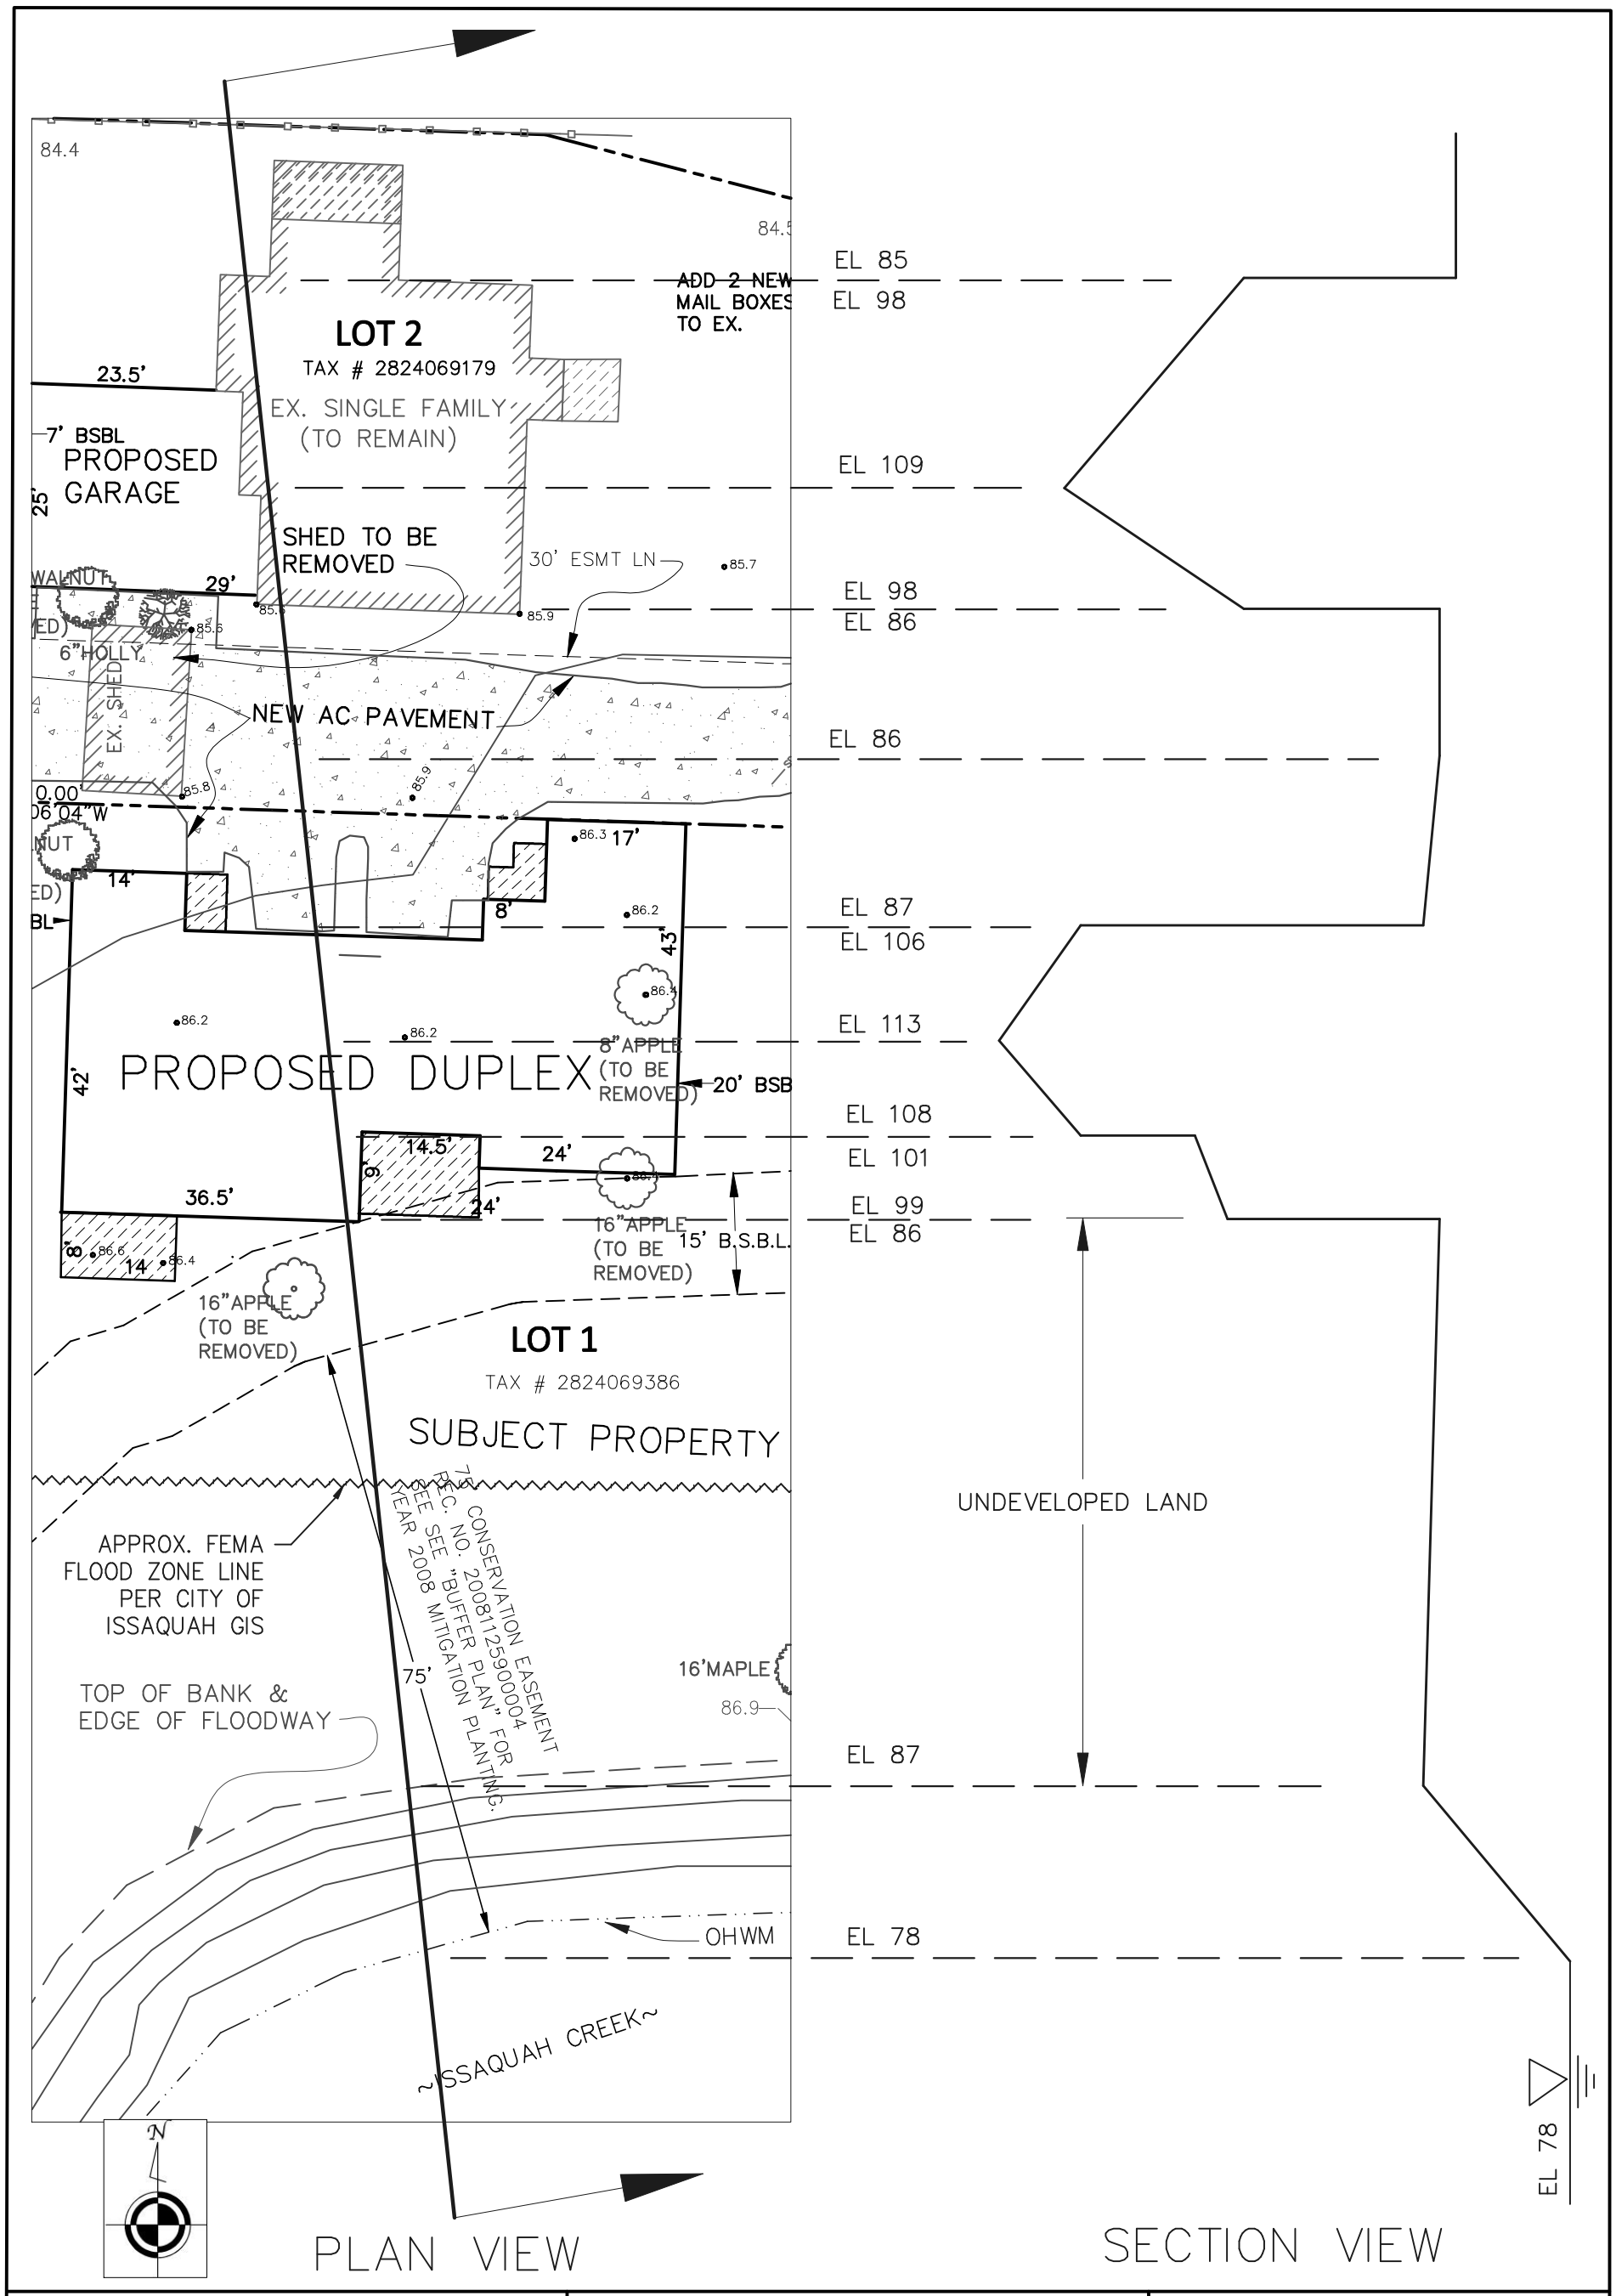

RIVERFRONT DUPLEX	PROPERTY CROSS SECTION	SCALE: 1"=20' V ; 1'=10' H

Prepared By: JAMES E. THOMPSON, P.E., THOMPSON LAND LLC
35 FRONT ST. S., ISSAQUAH, WA 98027
Phone: 425-392-0590 Email: landbyjt@msn.com

DECEMBER 18, 2015