20080623000755
BENNETT-SFS LL PLAT 105.00
PAGE005 OF 005
06/23/2008 12:31
KING COUNTY, WA

VOLUME/PAGE
248/01

BELSHAYE AT ISSAQUAH

A REPLAT OF LOTS 3, 7 AND 8, BLOCK 5 OF HERBERT UPPER'S SECOND ADDITION TO ISSAQUAH BEING A PORTION OF THE SOUTHWEST QUARTER OF THE NORTHEAST QUARTER OF SECTION 28, TOWNSHIP 24 NORTH, RANGE 6 EAST, WILLAMETTE MERIDIAN CITY OF ISSAQUAH, KING COUNTY, WASHINGTON

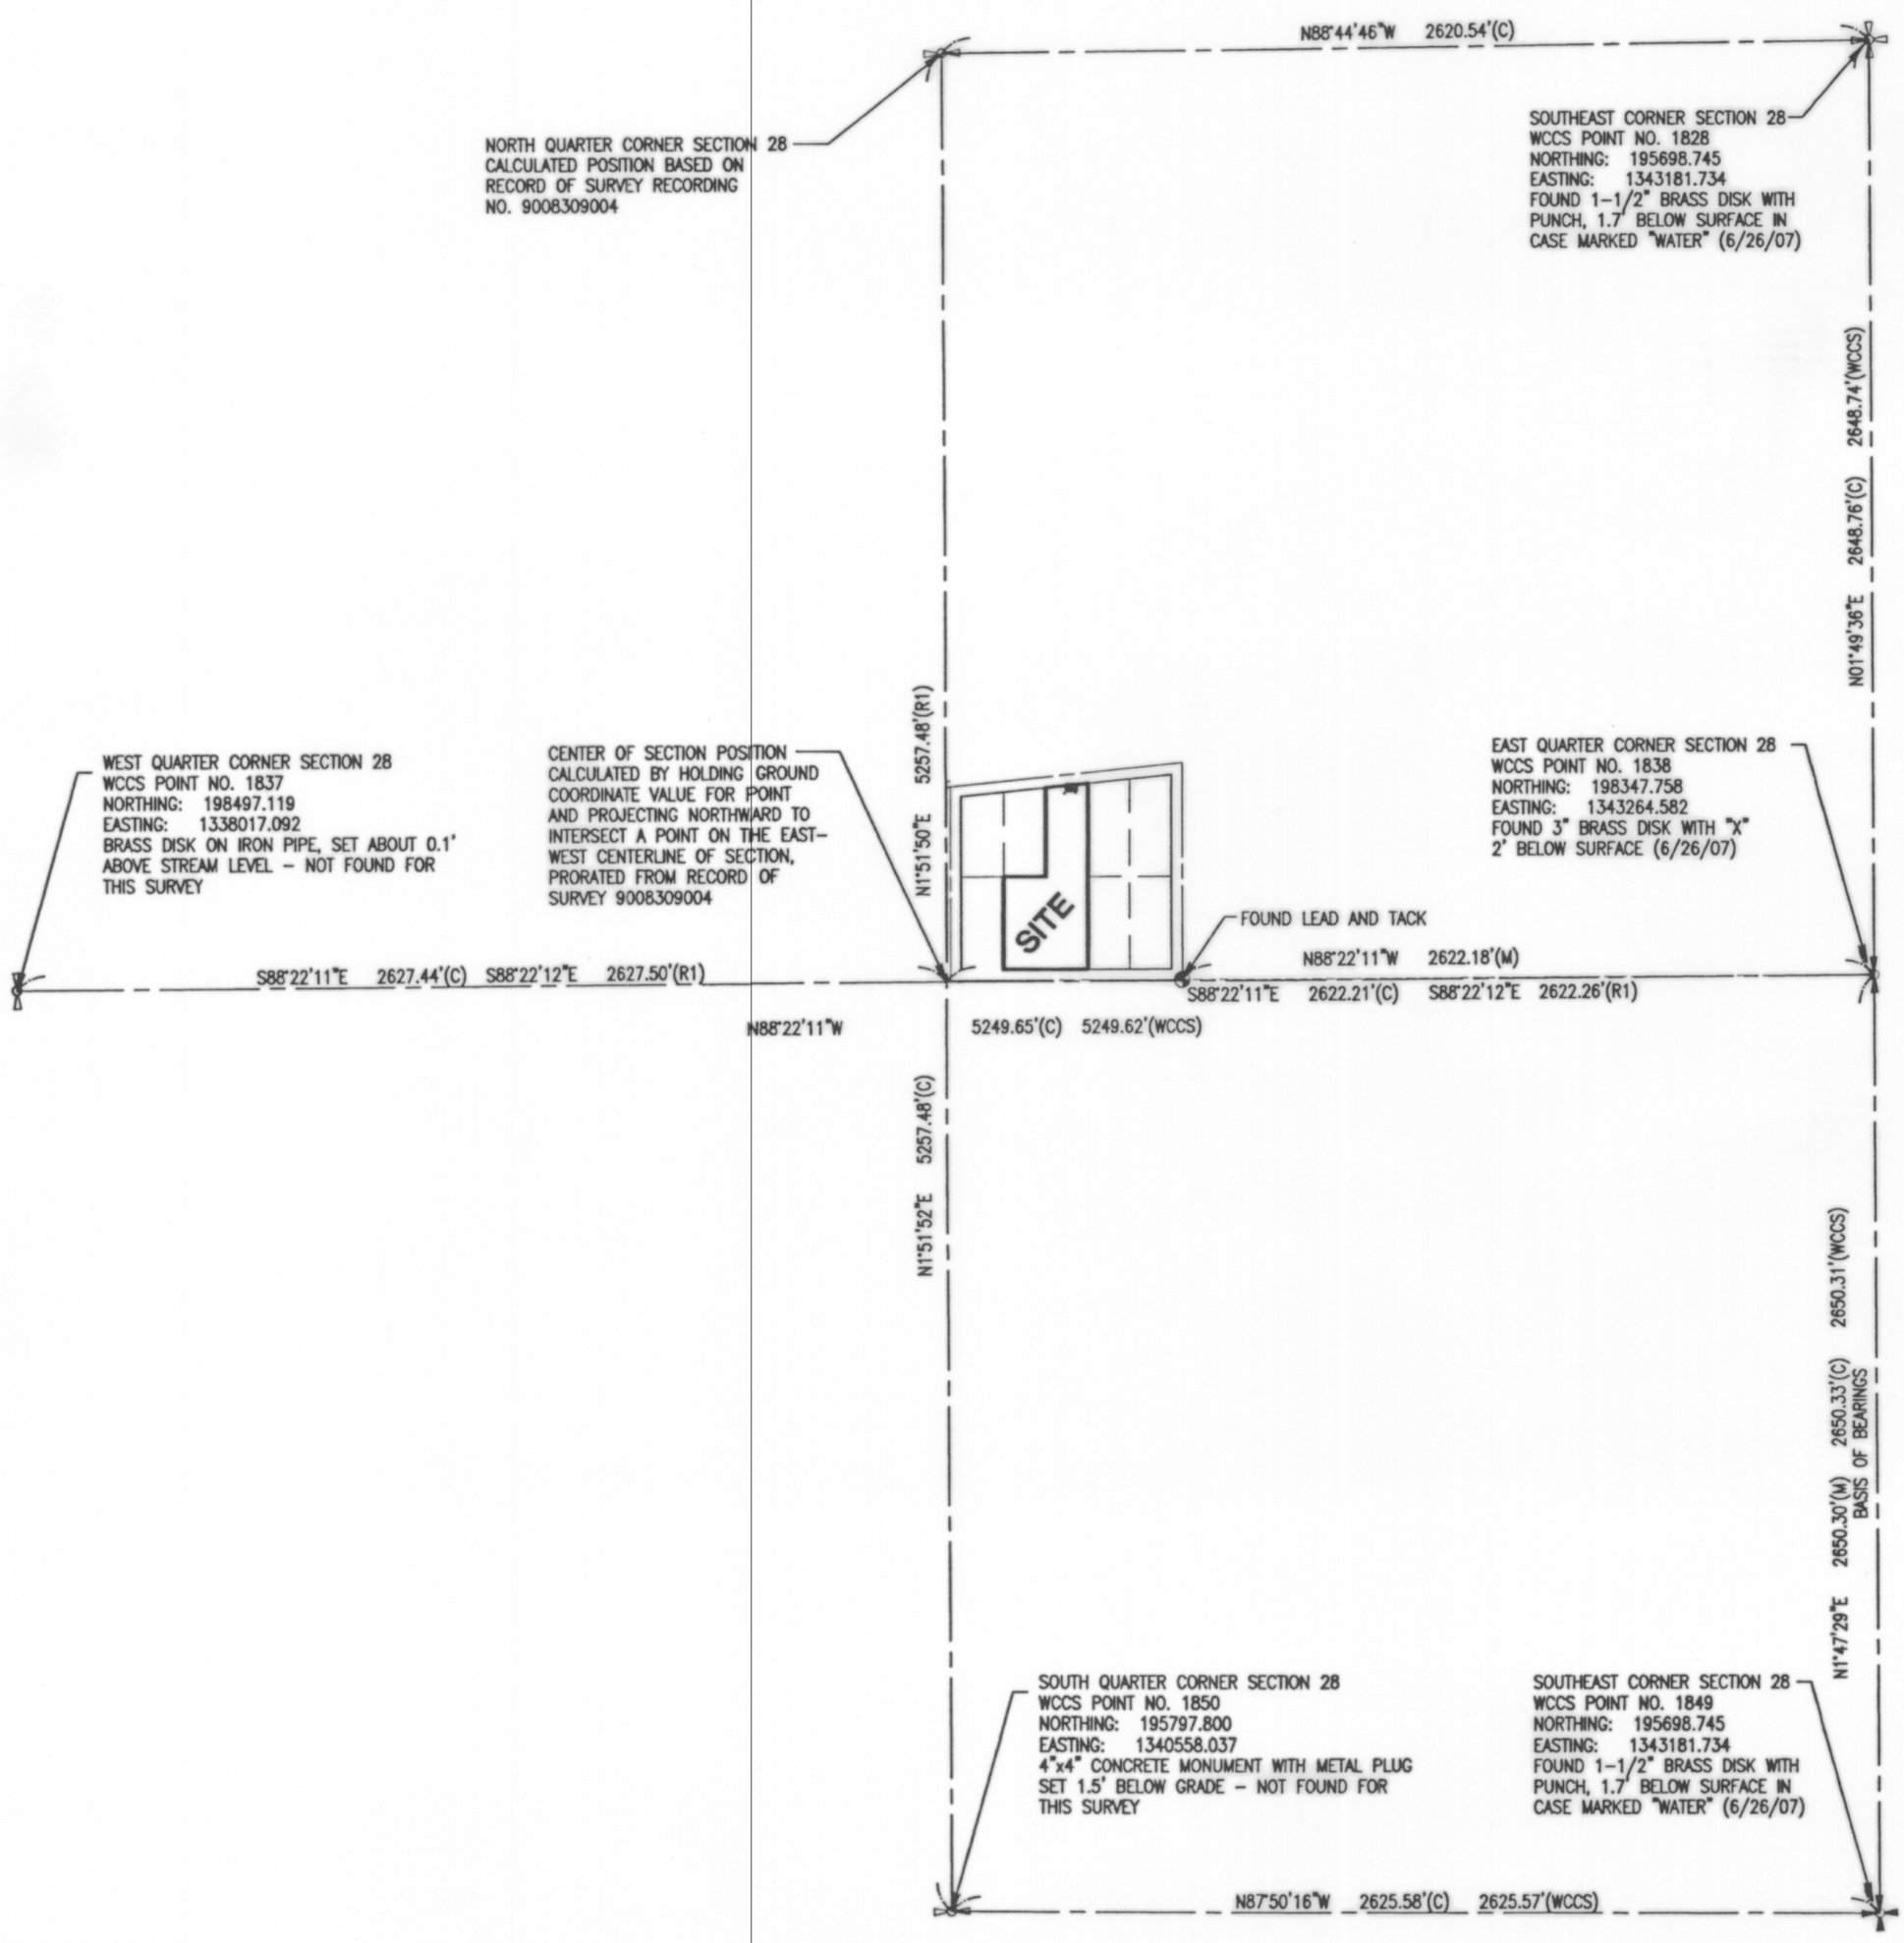

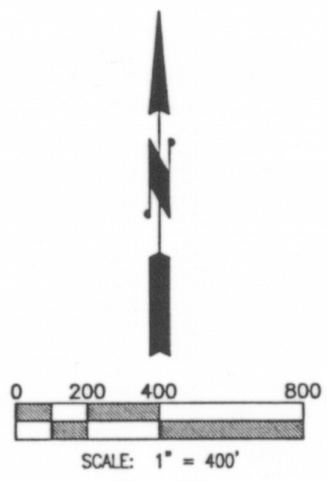

LEGEND

C DIMENSION CALCULATED FOR THIS SURVEY

M DIMENSION MEASURED FOR THIS SURVEY

WCCS DIMENSION CALCULATED FROM GRID COORDINATES OBTAINED THROUGH THE WASHINGTON COUNCIL OF COUNTY SURVEYORS WEBSITE

R1 DIMENSION CITED ON RECORD OF SURVEY 90083009004

NOTE: COORDINATES SHOWN ARE GRID COORDINATES

CITY OF ISSAQUAH FILE NO. PLNOB-00012

JOB NO. 12952

Barghausen Consulting Engineers, Inc.
Civil Engineering, Land Planning, Surveying, Environmental Services
18215 72nd Avenue South Kent, WA. 98032
Telephone: (425) 251-6222 Fax: (425) 251-8782

SW1/4 OF NE1/4 OF SEC. 28-T24N-R6E, W.M.

SHEET 5 OF 5