CHOPAKA,- PHASE 1, A CONDOMINIUM

99/2

SECTION 28, TOWNSHIP 24 NORTH, RANGE 6 EAST, W.M.
CITY OF ISSAQUAH, KING COUNTY, WASHINGTON

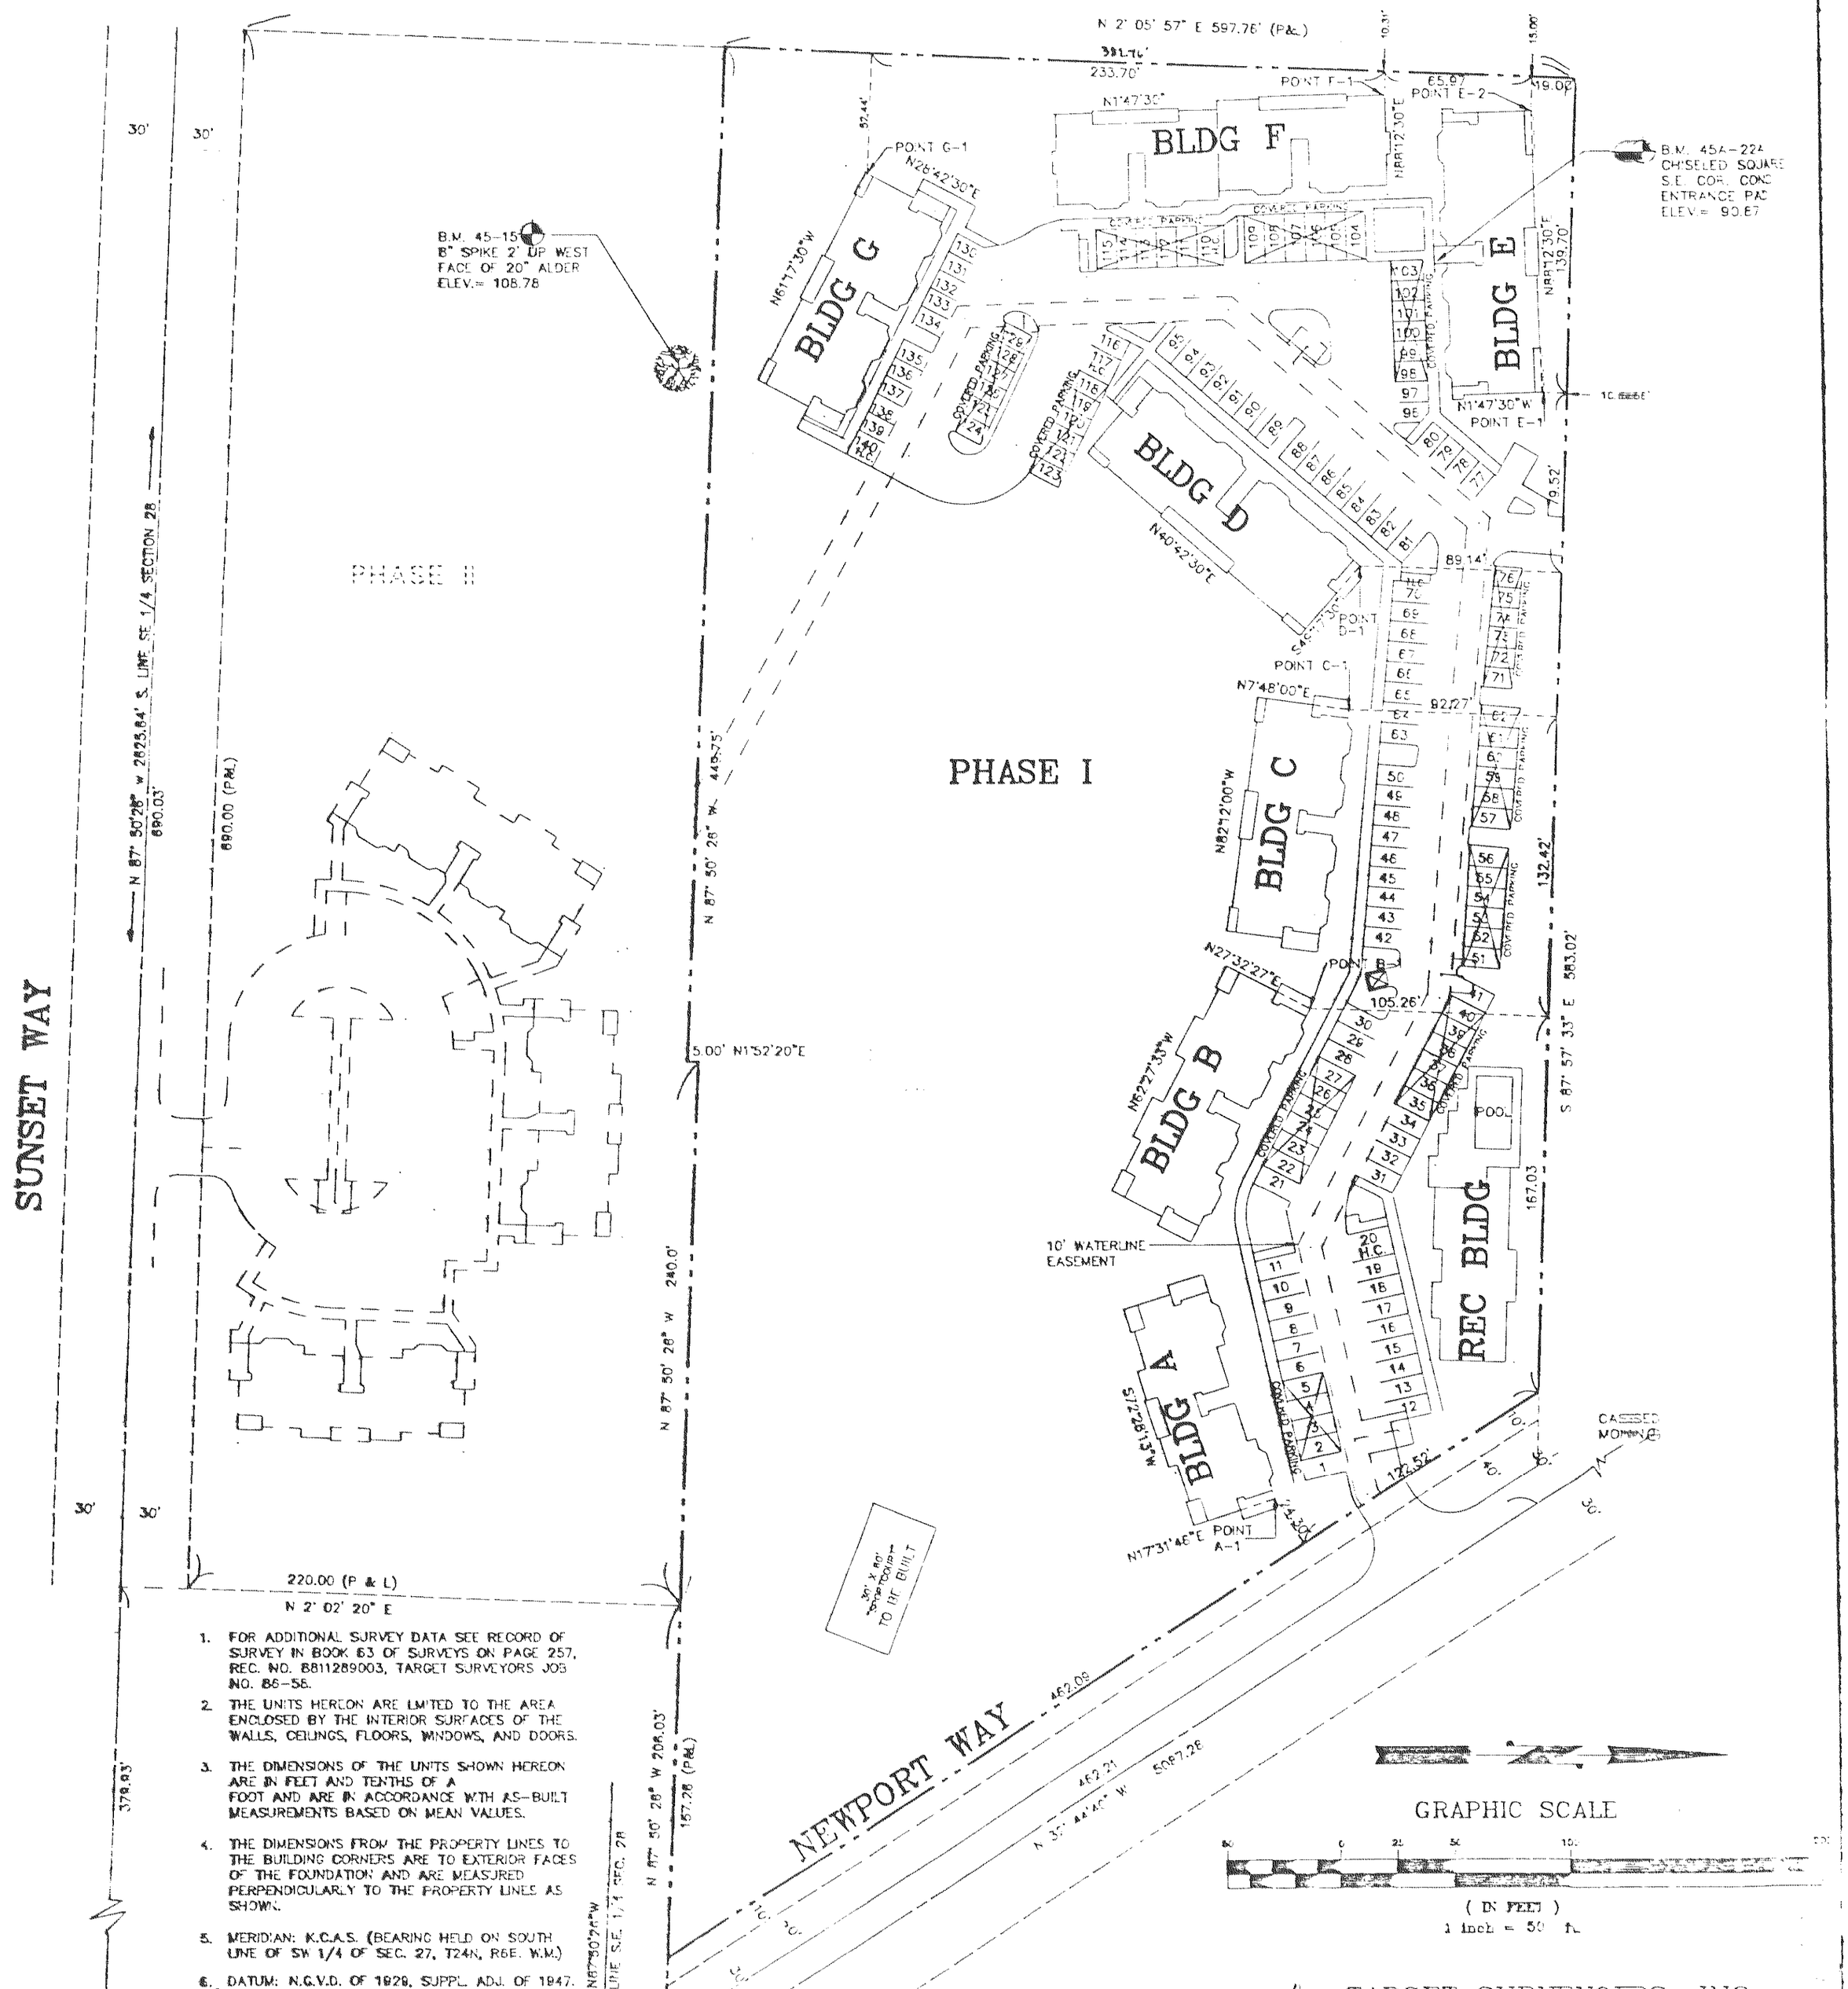

1. FOR ADDITIONAL SURVEY DATA SEE RECORD OF SURVEY IN BOOK 63 OF SURVEYS ON PAGE 257, REC. NO. 8811289003, TARGET SURVEYORS JOB NO. 86-58.
2. THE UNITS HEREON ARE LIMITED TO THE AREA ENCLOSED BY THE INTERIOR SURFACES OF THE WALLS, CEILINGS, FLOORS, WINDOWS, AND DOORS.
3. THE DIMENSIONS OF THE UNITS SHOWN HEREON ARE IN FEET AND TENTHS OF A FOOT AND ARE IN ACCORDANCE WITH AS-BUILT MEASUREMENTS BASED ON MEAN VALUES.
4. THE DIMENSIONS FROM THE PROPERTY LINES TO THE BUILDING CORNERS ARE TO EXTERIOR FACES OF THE FOUNDATION AND ARE MEASURED PERPENDICULARLY TO THE PROPERTY LINES AS SHOWN.
5. MERIDIAN: K.C.A.S. (BEARING HELD ON SOUTH LINE OF SW 1/4 OF SEC. 27, T24N, R6E. W.M.)
6. DATUM: N.G.V.D. OF 1929, SUPPL. ADJ. OF 1947.