116-38

FOREST RIM

S.W. 1/4 SEC.33, T24N, R.6E, W.M.

ISSAQUAH WASHINGTON

ENGINEER
HUGH G. GOLDSMITH & ASSOC., INC.
SEATTLE, WASHINGTON

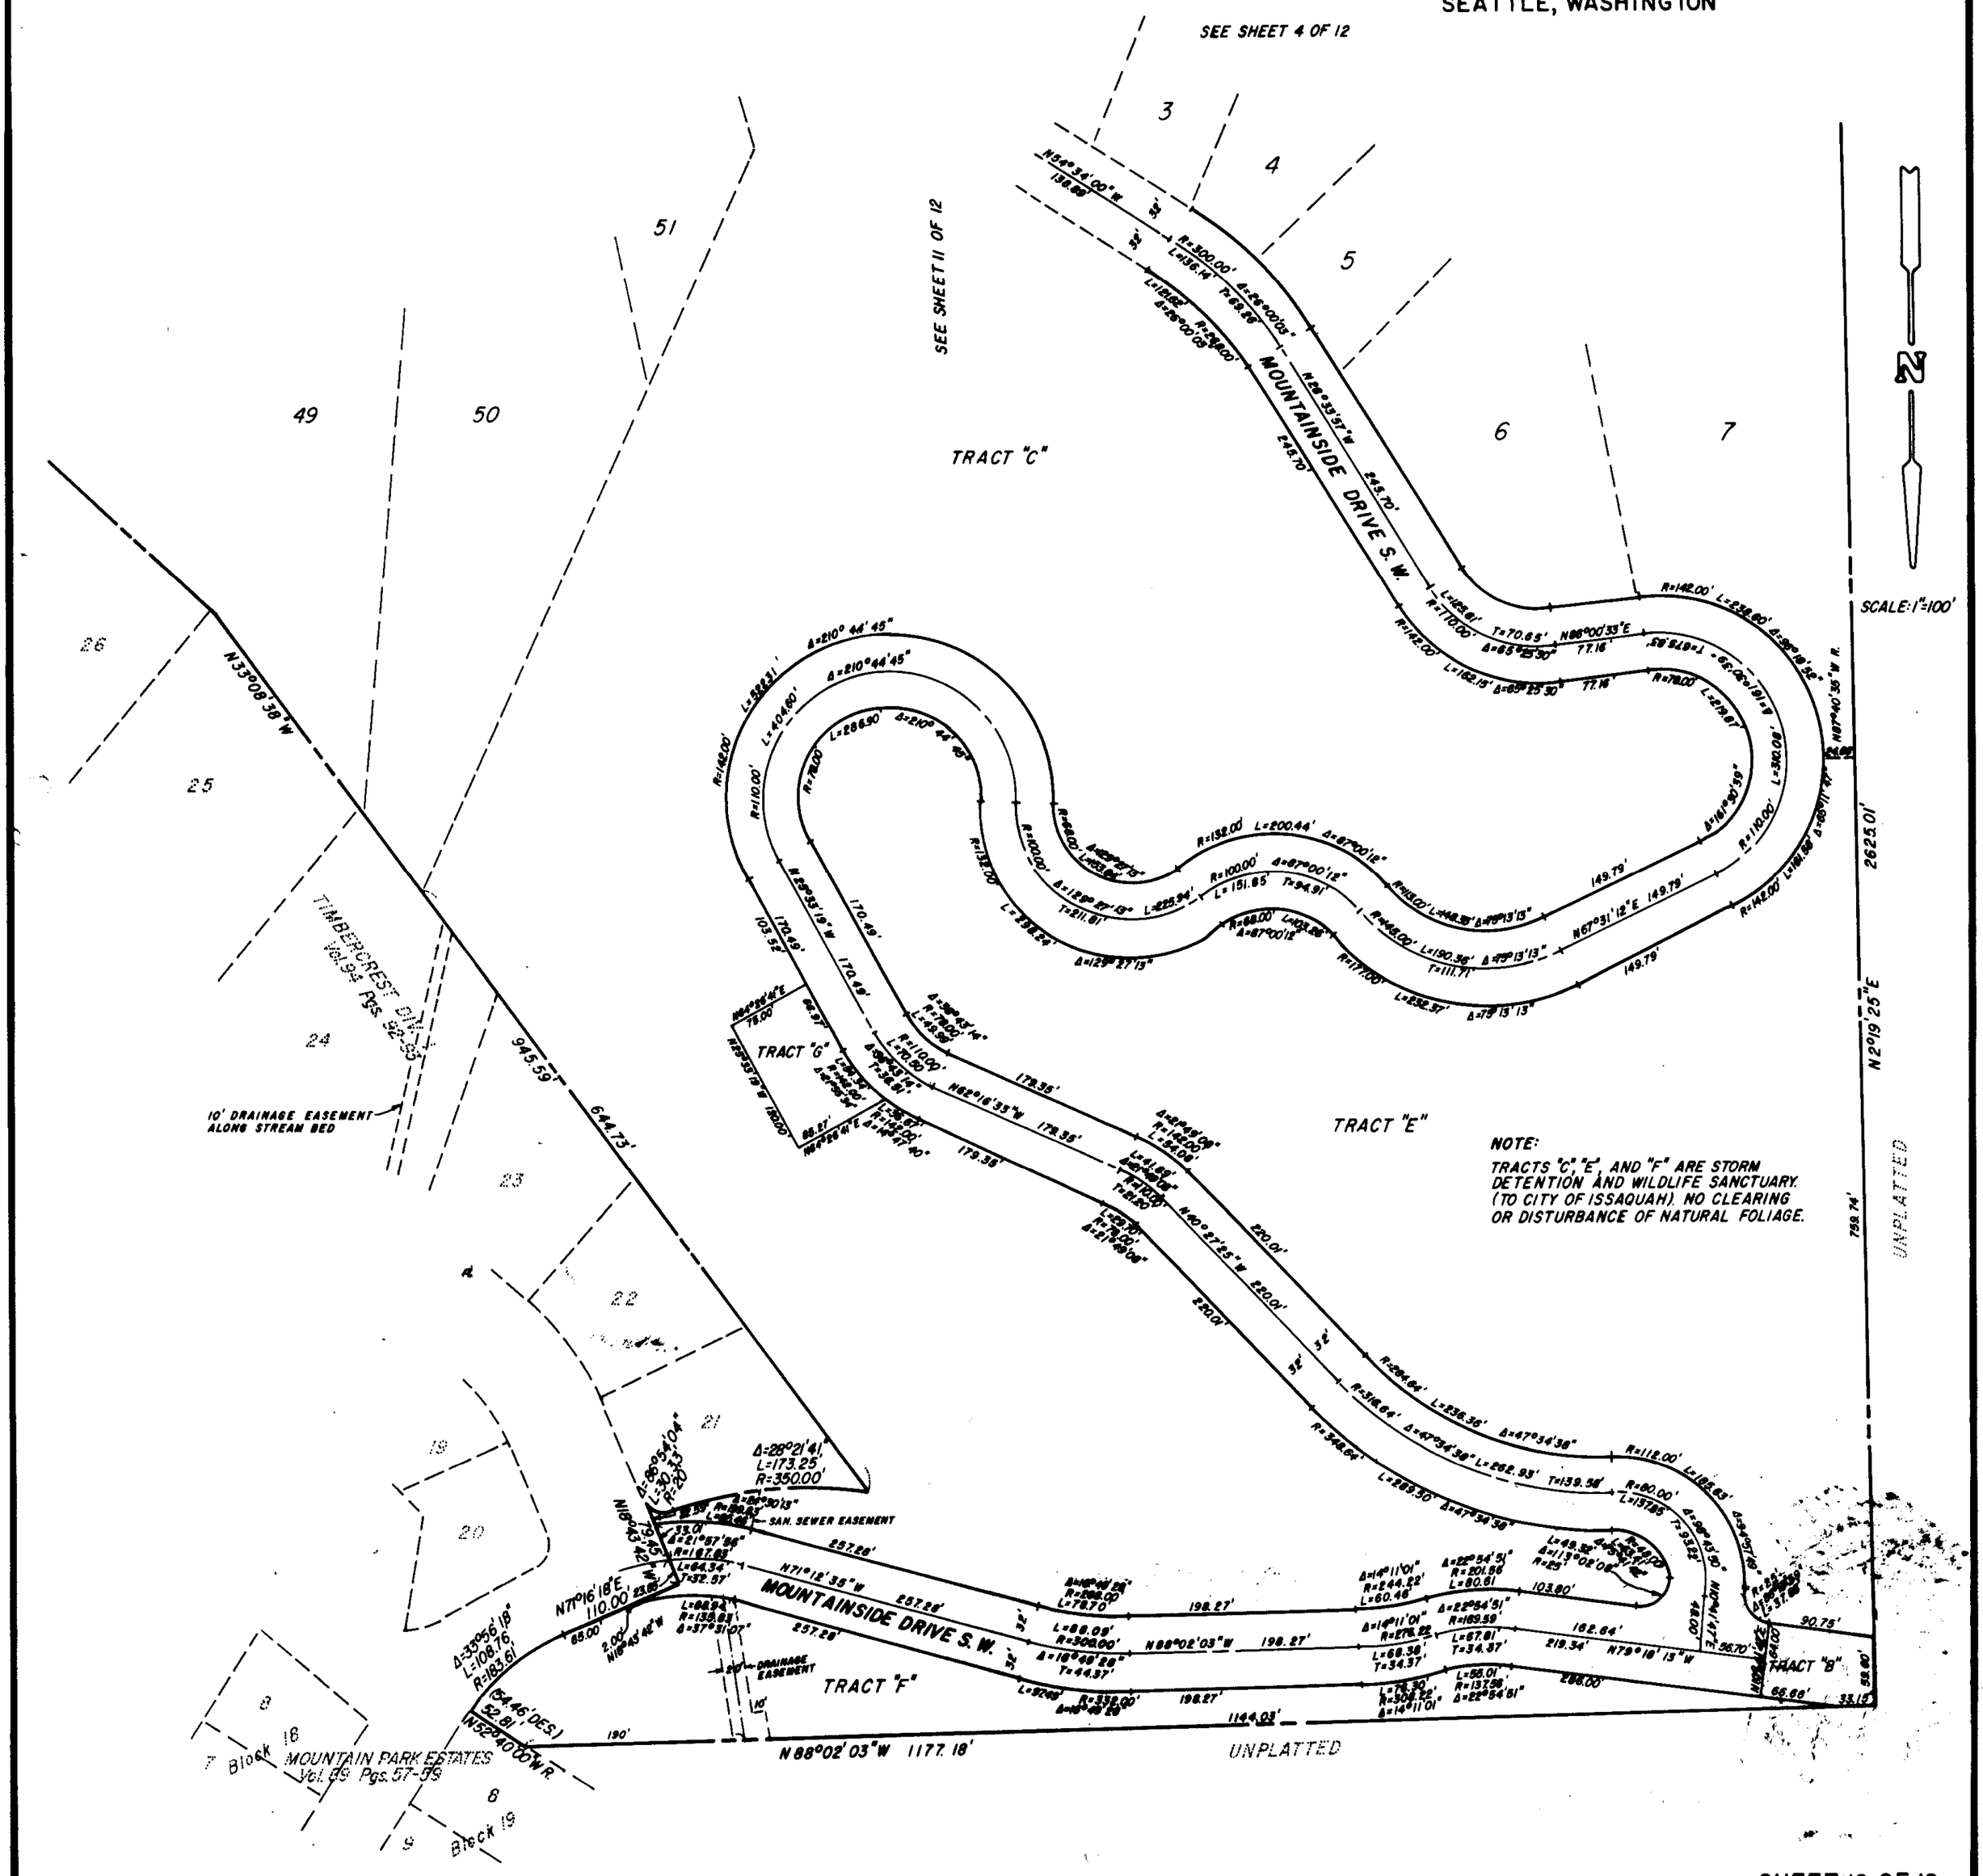

SHEET 12 OF 12

77120 FOREST RIM