PLAT OF ISSAQUAH PARK

A SUBDIVISION OF SW¼ OF SE¼ OF SECTION 27 T. 24 - N.R.6 E.W.M., KING Co. WASH.

Scale 100 ft. per inch.

Surveyed Jan 22nd 1900 - W.J. Wood Surveyor.

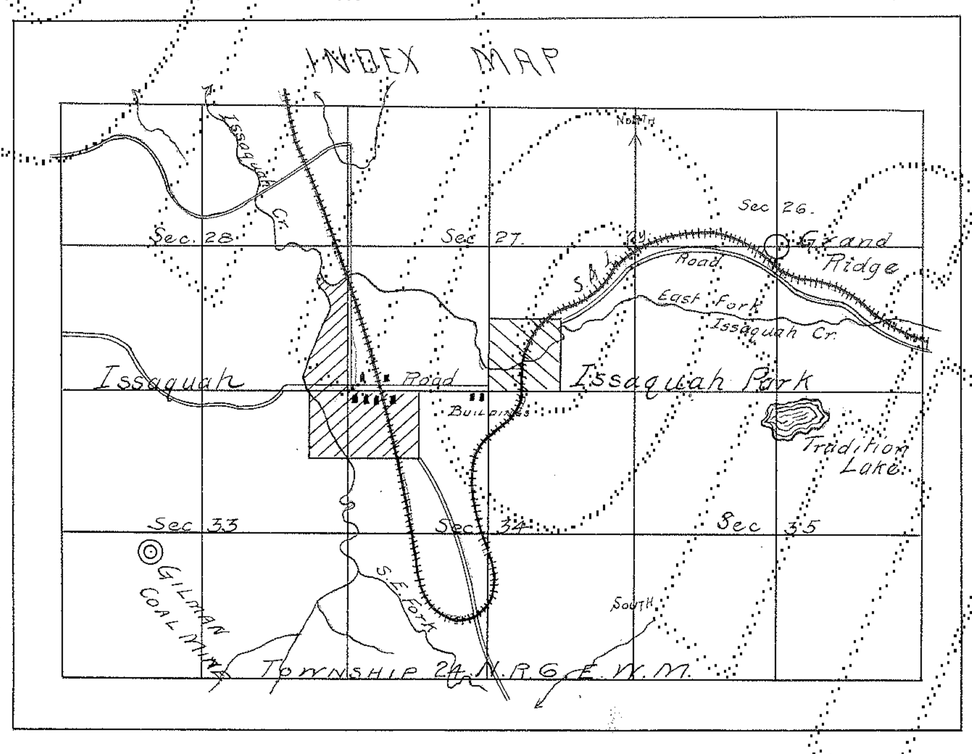

DESCRIPTION.

This plat of ISSAQUAH PARK is a subdivision of the S.W.¼ of the S.E.¼ of Section 27. Township No.24.N.R.6 E.W. M,in King County,Washington,being a plat of forty acres,according to the government surveys.

The initial point is the ¼ section corner to sections 27 and 34.

The dimensions of lots blocks and the width of streets and avenues are as shown upon the face of the plat,in feet.

DEDICATION.

Know all men by these presents:-That we,W.C.Noyle and Elizabeth Noyle,husband and wife are owners in fee simple of the land embraced in this plat of ISSAQUAH PARK,and we do hereby declare this plat and dedicate the streets and avenues shown upon this plat,as highways for the use of the public.

In witness whereof we have hereunto set our hands and seals this 3rd.day of March A.D.1900.

In presence of) W.C.Noyle ---
John Arthur (Elizabeth Noyle ---
) By her attorney in fact
N.S.Peterson (W.C.Noyle

10¢ I.R. Stamp Attached & Cancelled

ACKNOWLEDGMENT.

State of Washington ss.
County of King

This is to certify that on this 3rd.day of March,A.D.1900 before me,the undersigned,a Notary Public in and for the State of Washington personally appeared W.C.Noyle and Elizabeth Noyle,by her attorney in fact W.C.Noyle,to me known to be the individuals described in and who executed the within instrument and acknowledged to me that they signed and sealed the same as their free and voluntary act for the purposes therein mentioned,W.C.Noyle for himself and W.C.Noyle as attorney in fact for his wife Elizabeth Noyle.

N.S.P. Not. Seal Com. Exp. 5-24-1902

Witness my hand and official seal the day and year in this certificate first above written.

N.S.Peterson
Notary Public in and for the State of Washington,Residing at Seattle.

Examined and approved this 5th.day of March A.D.1900.

Com. Court Seal

Geo.N.Gilson
Chairman Board of County Commissioners.

187741

Filed for Record at the request of W.C.Noyle,March 5th.1900 at 29 min. past 4.P.M.
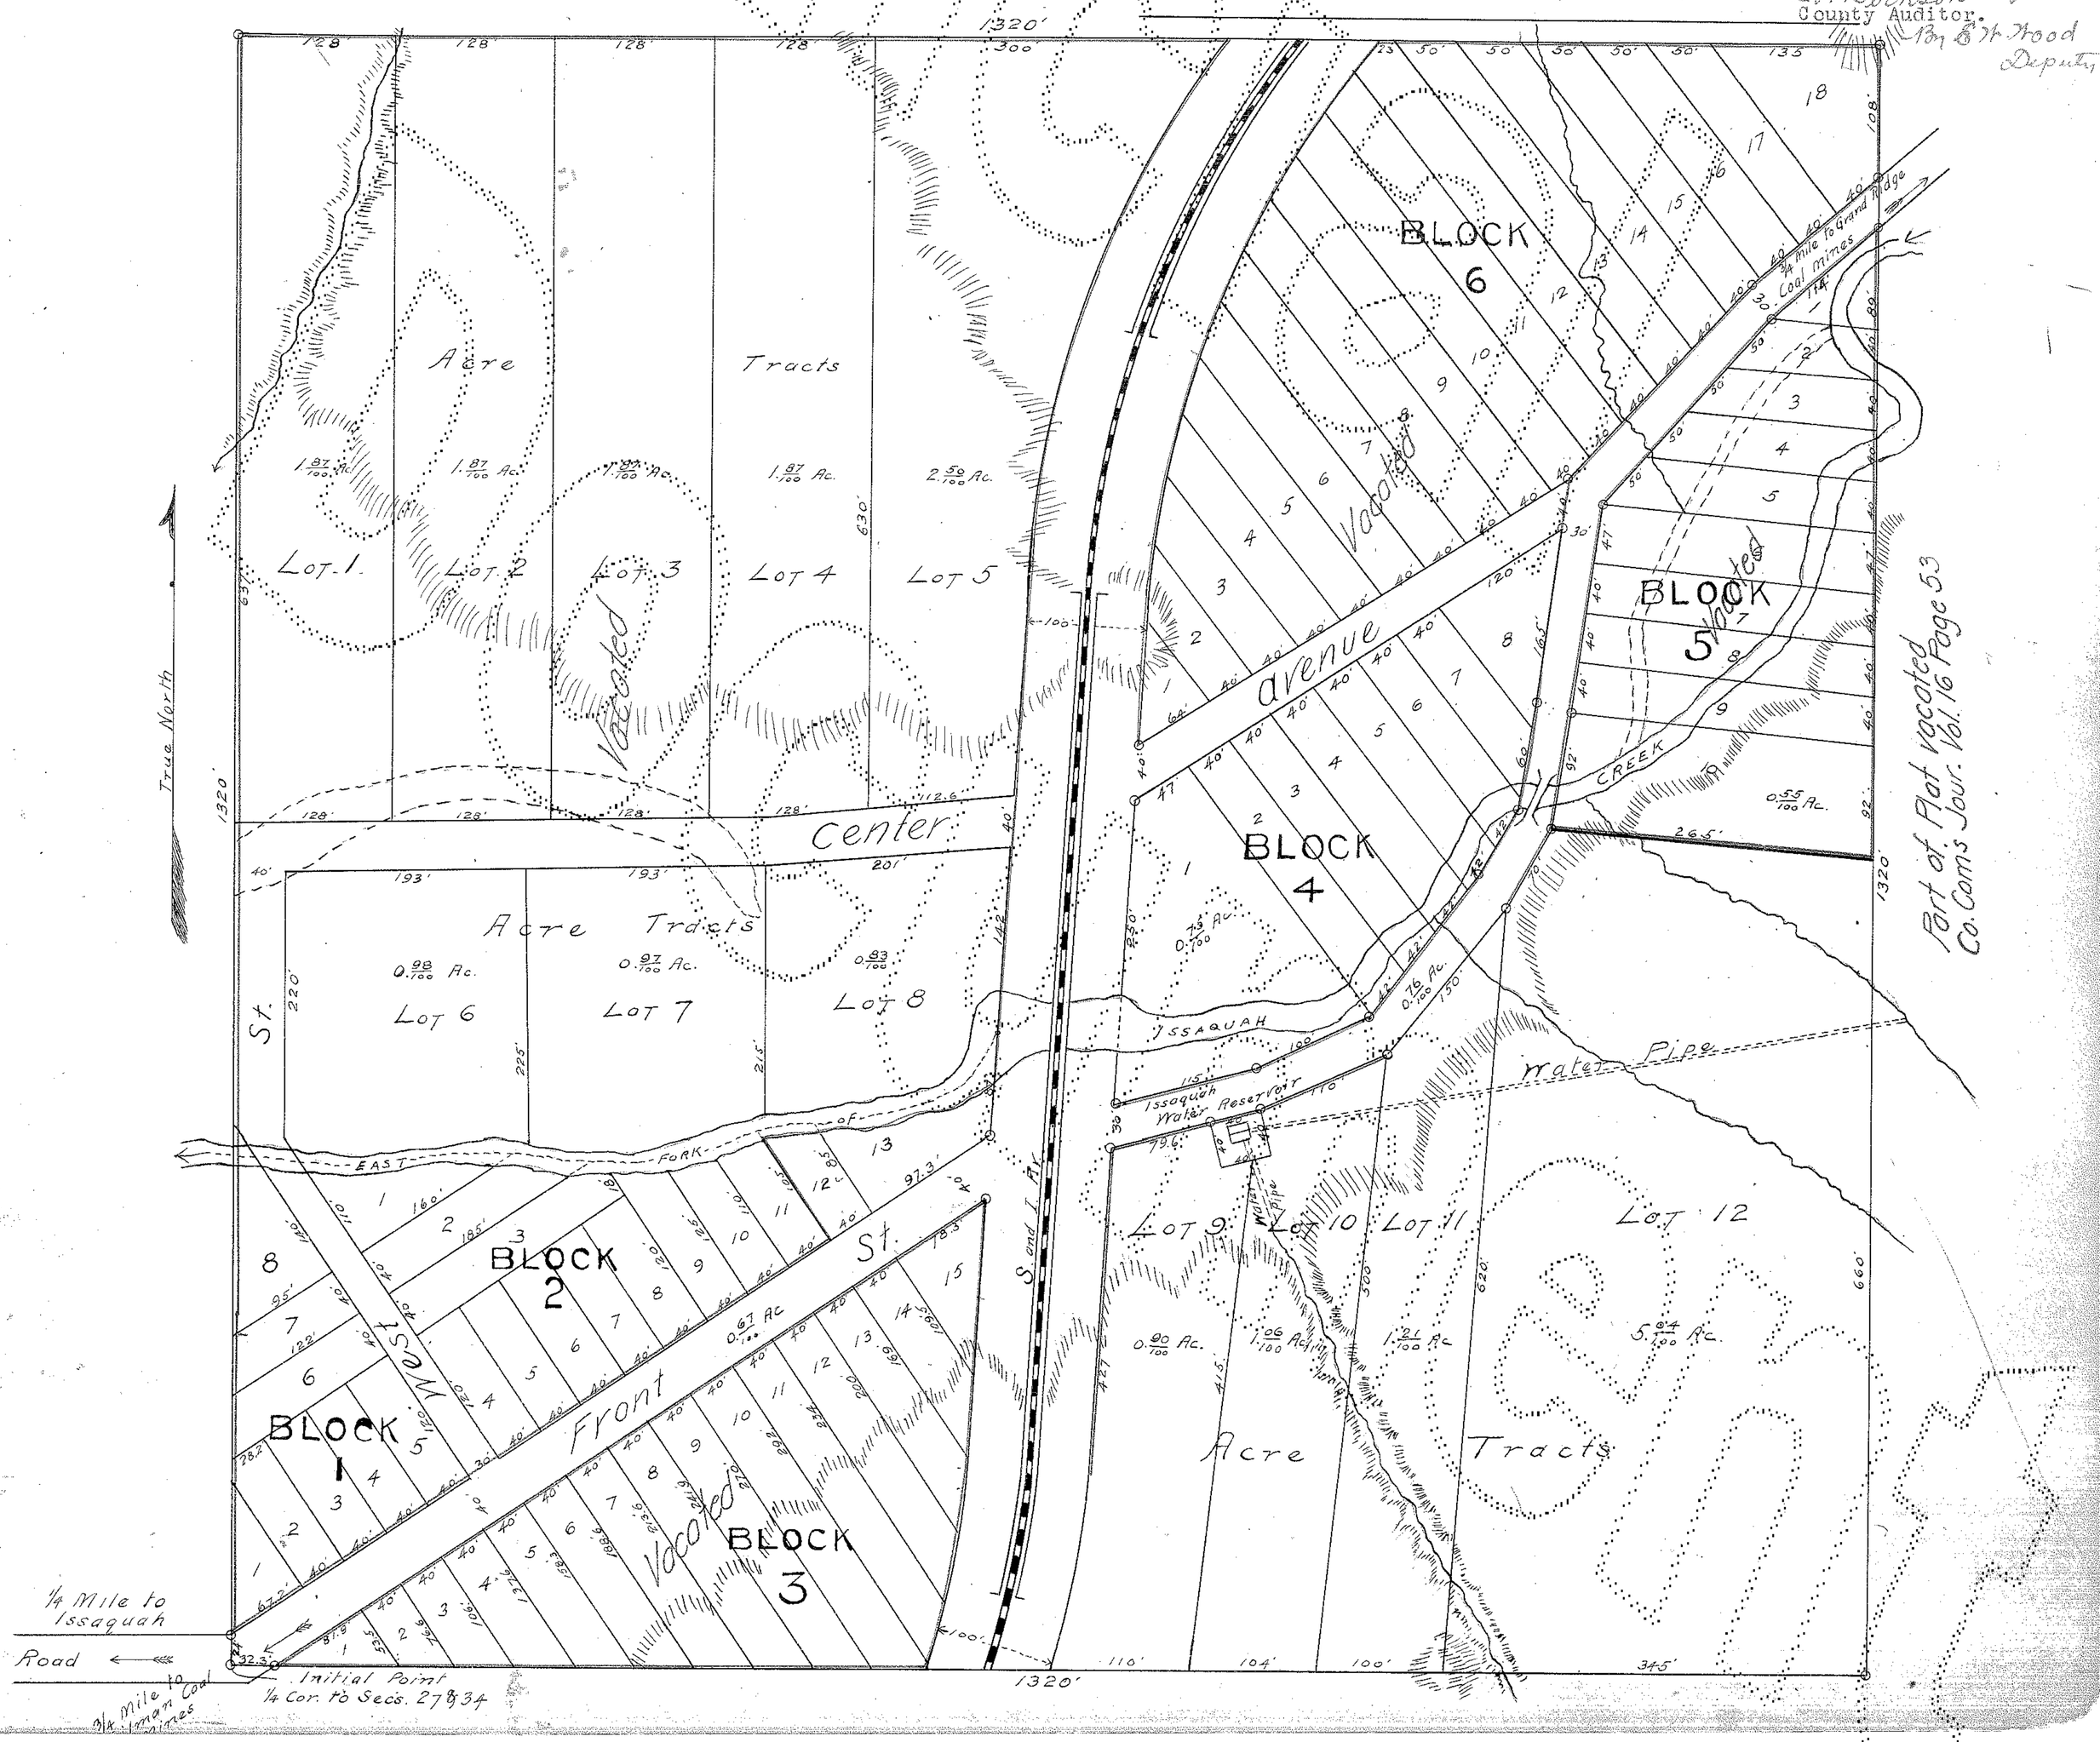
E.N.Cornson
County Auditor.
By E.H.Wood
Deputy