KELKARI, A BINDING SITE PLAN

PORTION OF E. 1/2, SE. 1/4, SECTION 33, T. 24 N., R. 6 E., W.M.
CITY OF ISSAQUAH, KING COUNTY, WASHINGTON.

FILE NO. BSP 98-01

VOL. PAGE

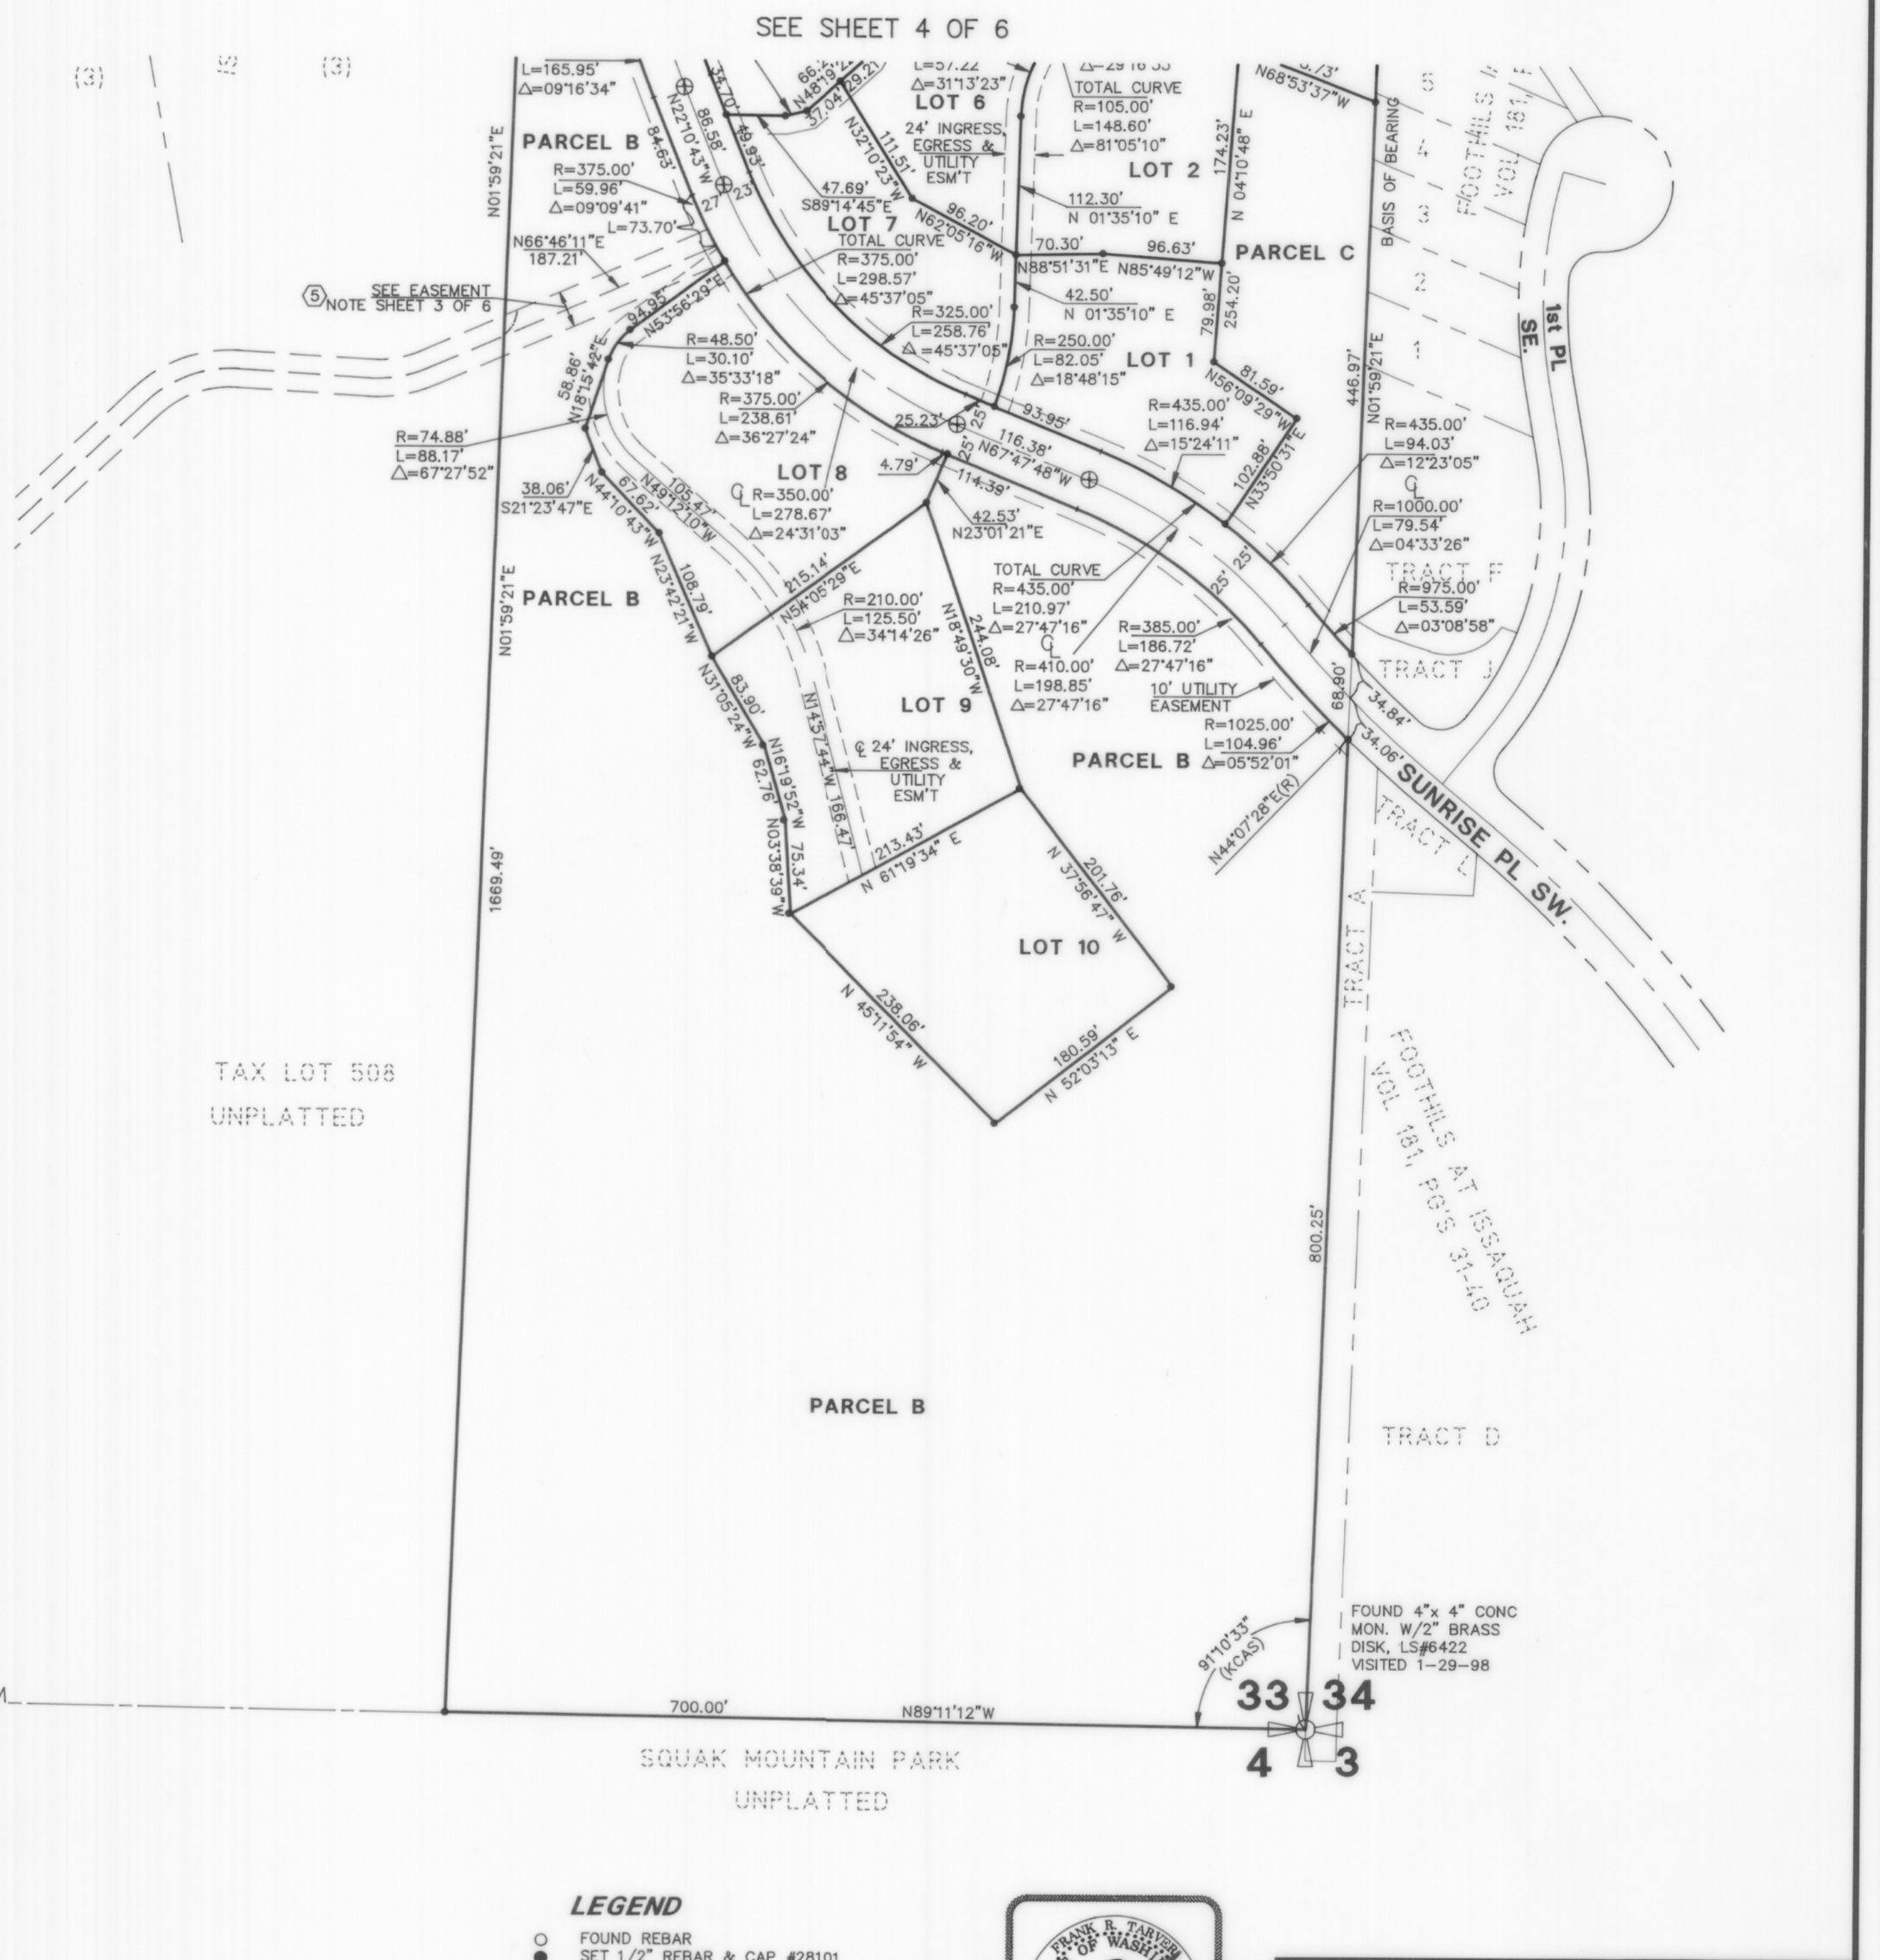

LEGEND

- ○ FOUND REBAR
- ● SET 1/2" REBAR & CAP #28101
- ⊕ MONUMENT FOUND IN CASE
- (M) – MEASURED
- (D) – DEED
- (P) – PLAT
- (C) – CALCULATED
- (KCAS) – KING COUNTY AERIAL SURVEY

GRAPHIC SCALE

100 0 50 100 200 400

(IN FEET)
1 inch = 100 ft.

FRANK R. TARVER
STATE OF WASHINGTON
18926
REGISTERED PROFESSIONAL LAND SURVEYOR
EXPIRES: 07/11/01

8-23-99

CONCEPT ENGINEERING, INC.
455 Rainier Boulevard North, Suite 200
Issaquah, Washington 98027
(206) 392-8055 FAX (206) 392-0108

DATE: 8-23-99 JOB NO. 98071BSP1

VOL. 191 PAGE 20