VOLUME/PAGE 142 69

# SAMMAMISH POINTE PHASE 3, A CONDOMINIUM

## A PORTION OF THE SOUTHWEST QUARTER OF SECTION 20, TOWNSHIP 24 NORTH, RANGE 6 EAST, WILLAMETTE MERIDIAN CITY OF ISSAQUAH, KING COUNTY, WASHINGTON

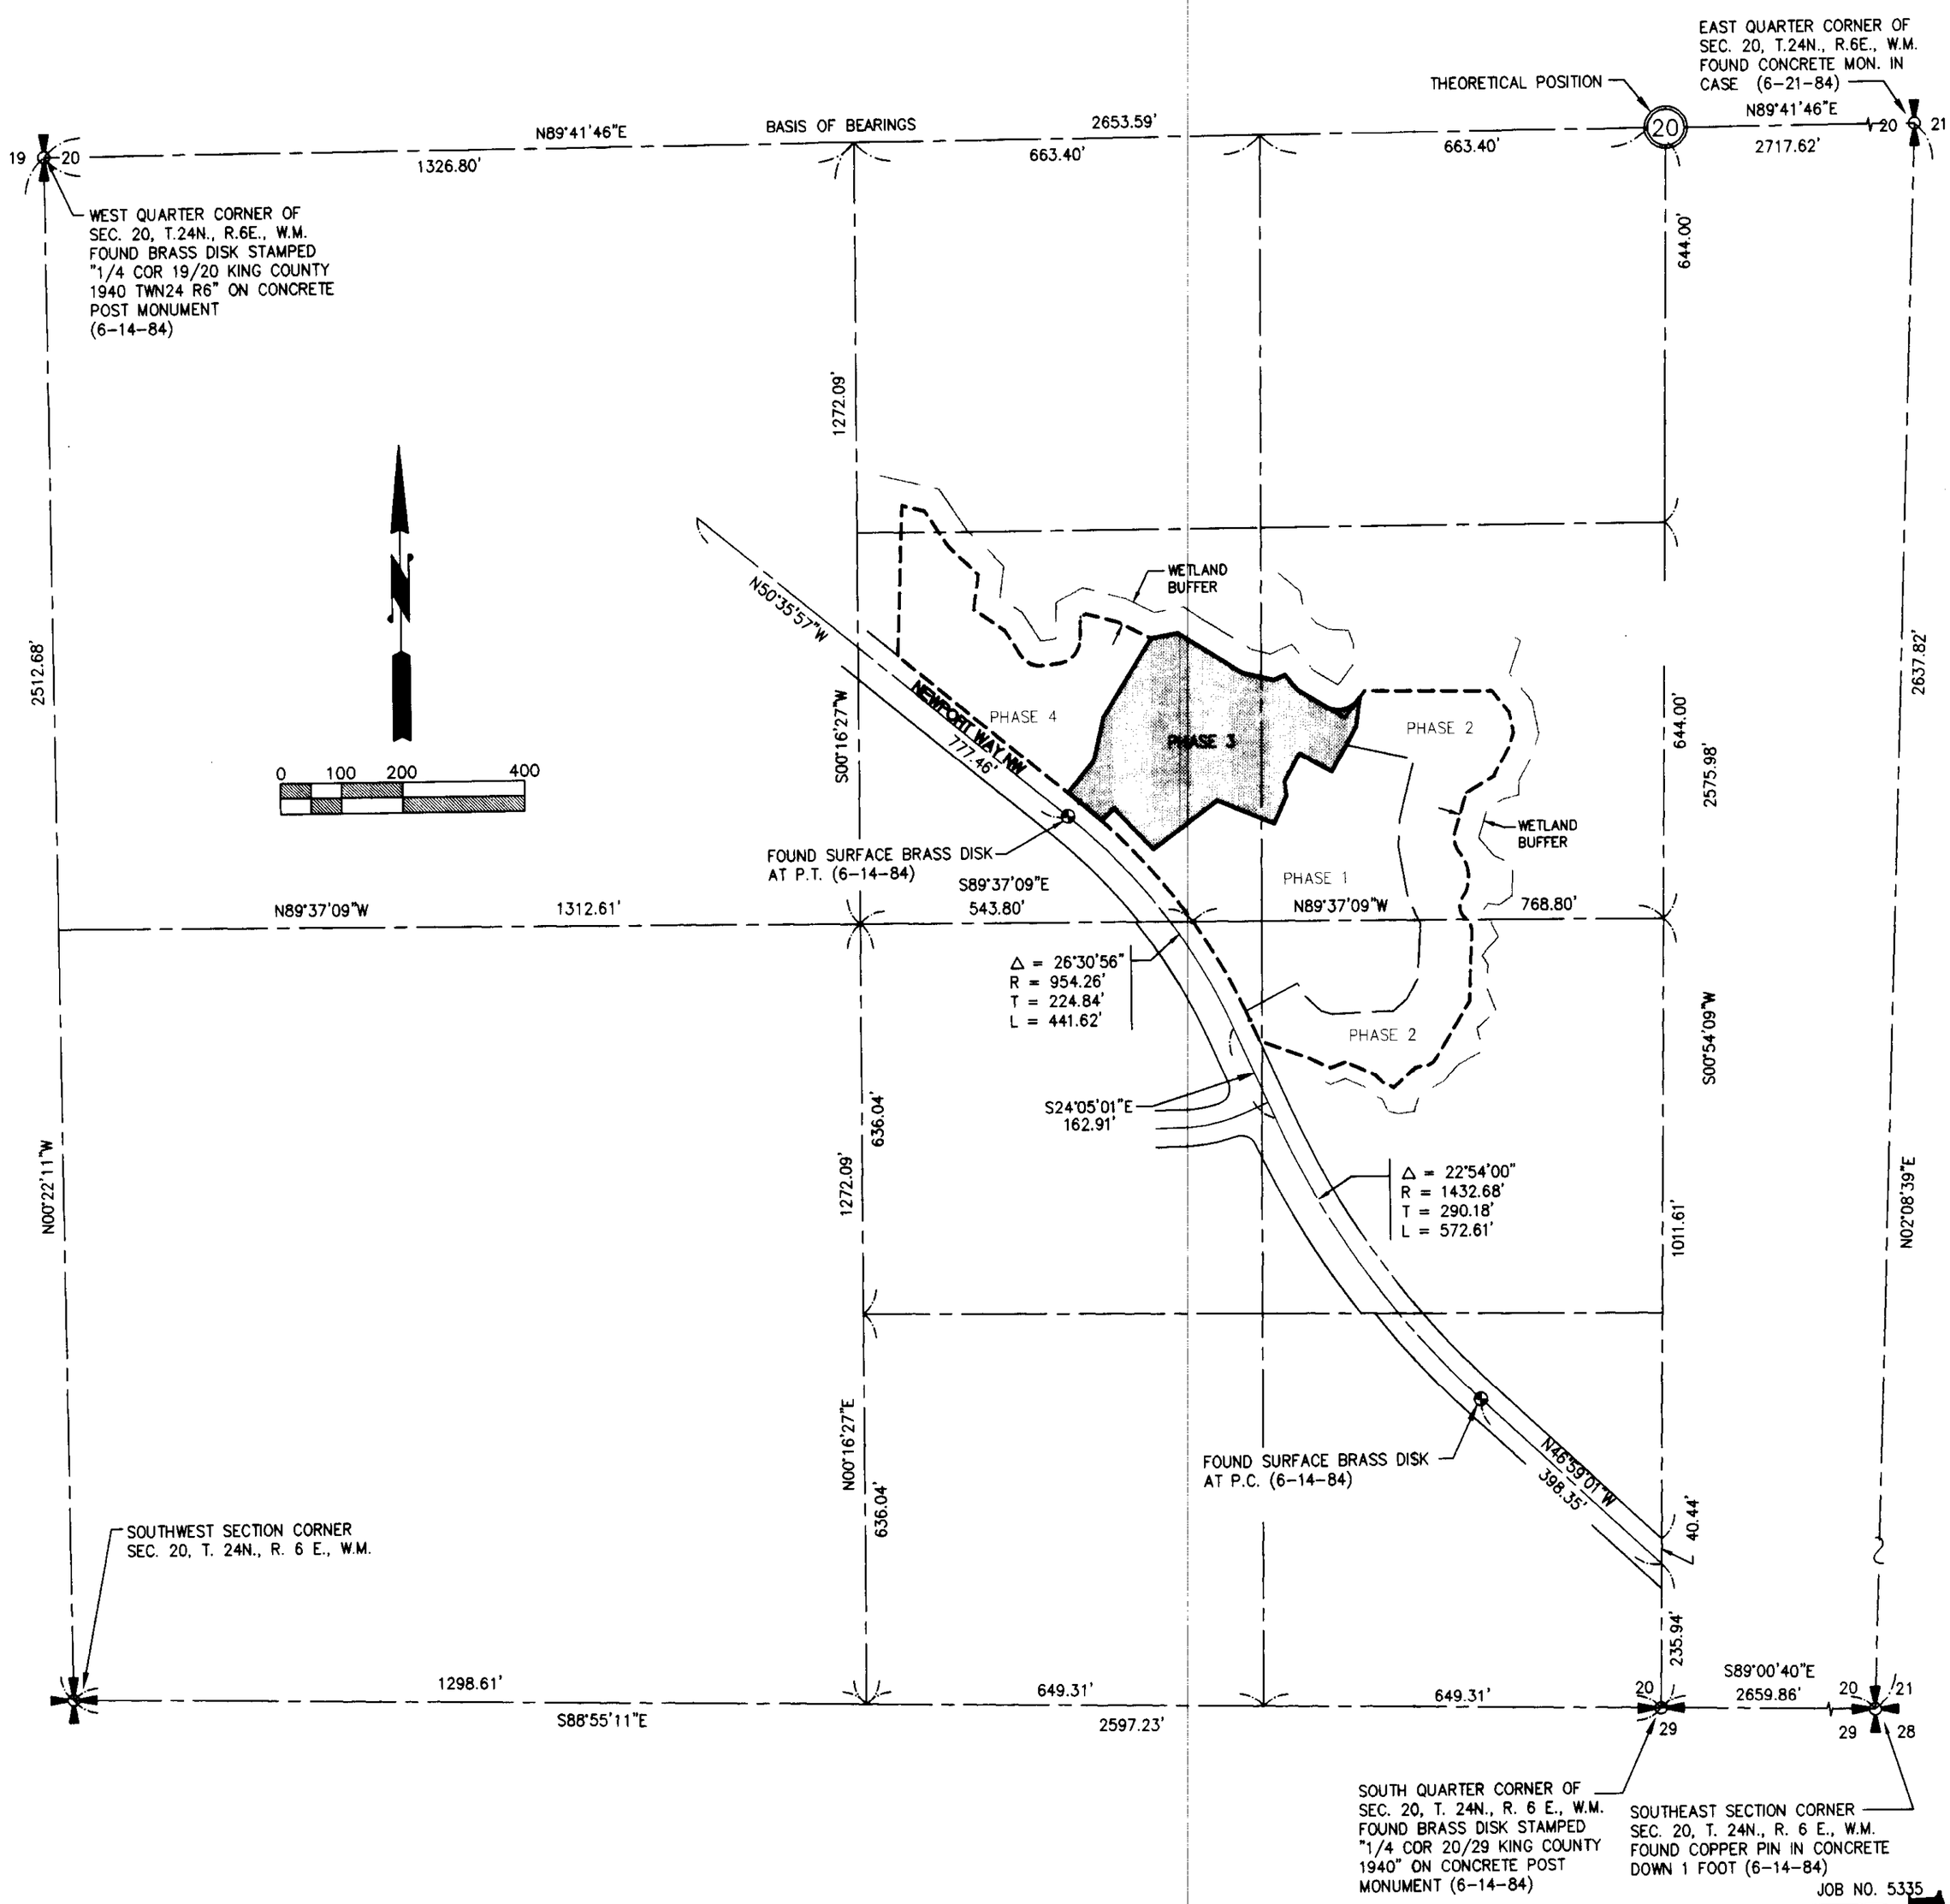


JOB NO. 5335

CONTROL SKETCH

DENNIS J. SALTES STATE OF WASHINGTON 27328 REGISTERED PROFESSIONAL LAND SURVEYOR EXPIRES 01-15-98


**Barghausen Consulting Engineers, Inc.**
Civil Engineering, Land Planning, Surveying, Environmental Services
18215 72nd Avenue South Kent, WA. 98032
Telephone: (425) 251-6222 Fax: (425) 251-8782


NE 1/4 & SE 1/4 OF SW 1/4, SEC. 20-24N-6E

SHEET 2 OF 10

VOLUME/PAGE 142 69