SAMMAMISH POINTE PHASE 4, A CONDOMINIUM

A PORTION OF THE SOUTHWEST QUARTER OF SECTION 20, TOWNSHIP 24 NORTH, RANGE 6 EAST, WILLAMETTE MERIDIAN CITY OF ISSAQUAH, KING COUNTY, WASHINGTON

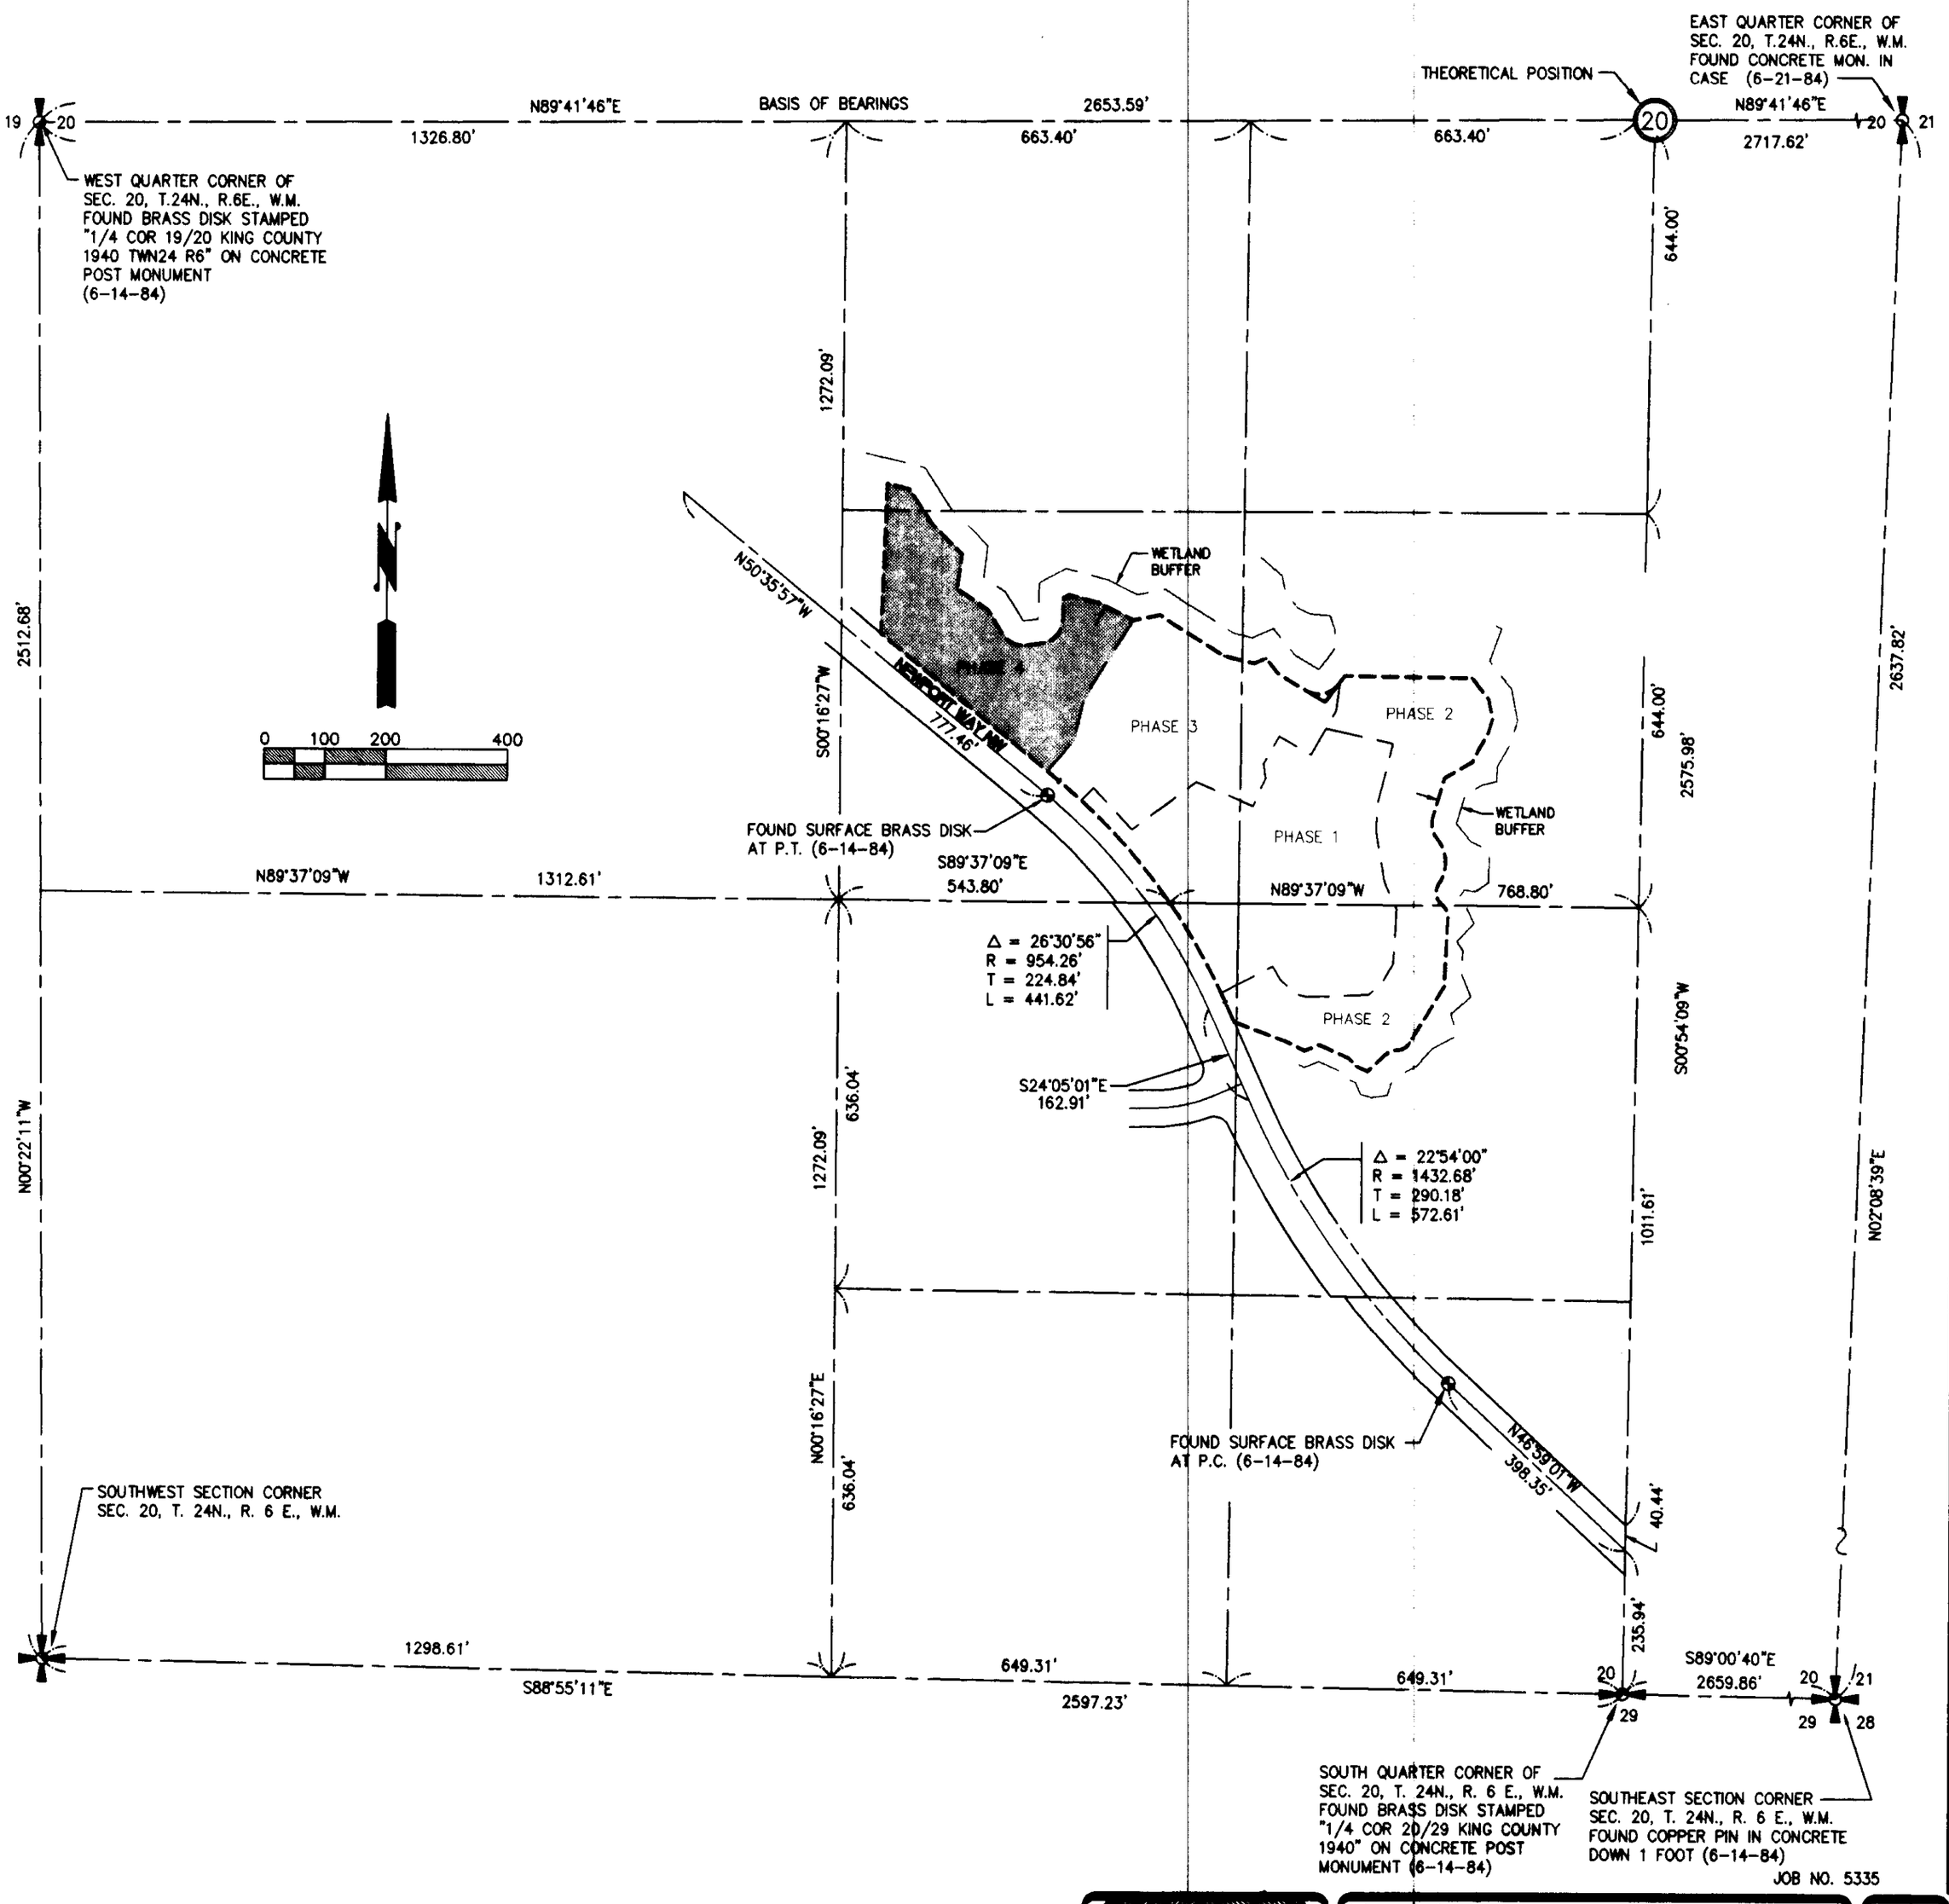

JOB NO. 5335

CONTROL SKETCH

DENNIS J. SALTER
STATE OF WASHINGTON
27328
REGISTERED PROFESSIONAL LAND SURVEYOR
EXPIRES 01-15-98

Barghausen Consulting Engineers, Inc.
Civil Engineering, Land Planning, Surveying, Environmental Services
18215 72nd Avenue South Kent, WA. 98032
Telephone: (206) 251-6222 Fax: (206) 251-8782

NE 1/4 & SE 1/4 OF SW 1/4, SEC. 20-24N-6E

SHEET 2 OF 8

File: 5335C042 Date/Time: 09/09/1997 11:31 Scale: 1=200 Joanne Knapp, BCE Xrefs: