19990709000327

VOLUME/PAGE 157/64

SUMMERHILL VILLAGE (PHASE 1)

A CONDOMINIUM

A PORTION OF THE SOUTHWEST QUARTER OF THE NORTHEAST QUARTER OF SECTION 22, TOWNSHIP 24 NORTH, RANGE 6 EAST, WILLAMETTE MERIDIAN KING COUNTY, WASHINGTON

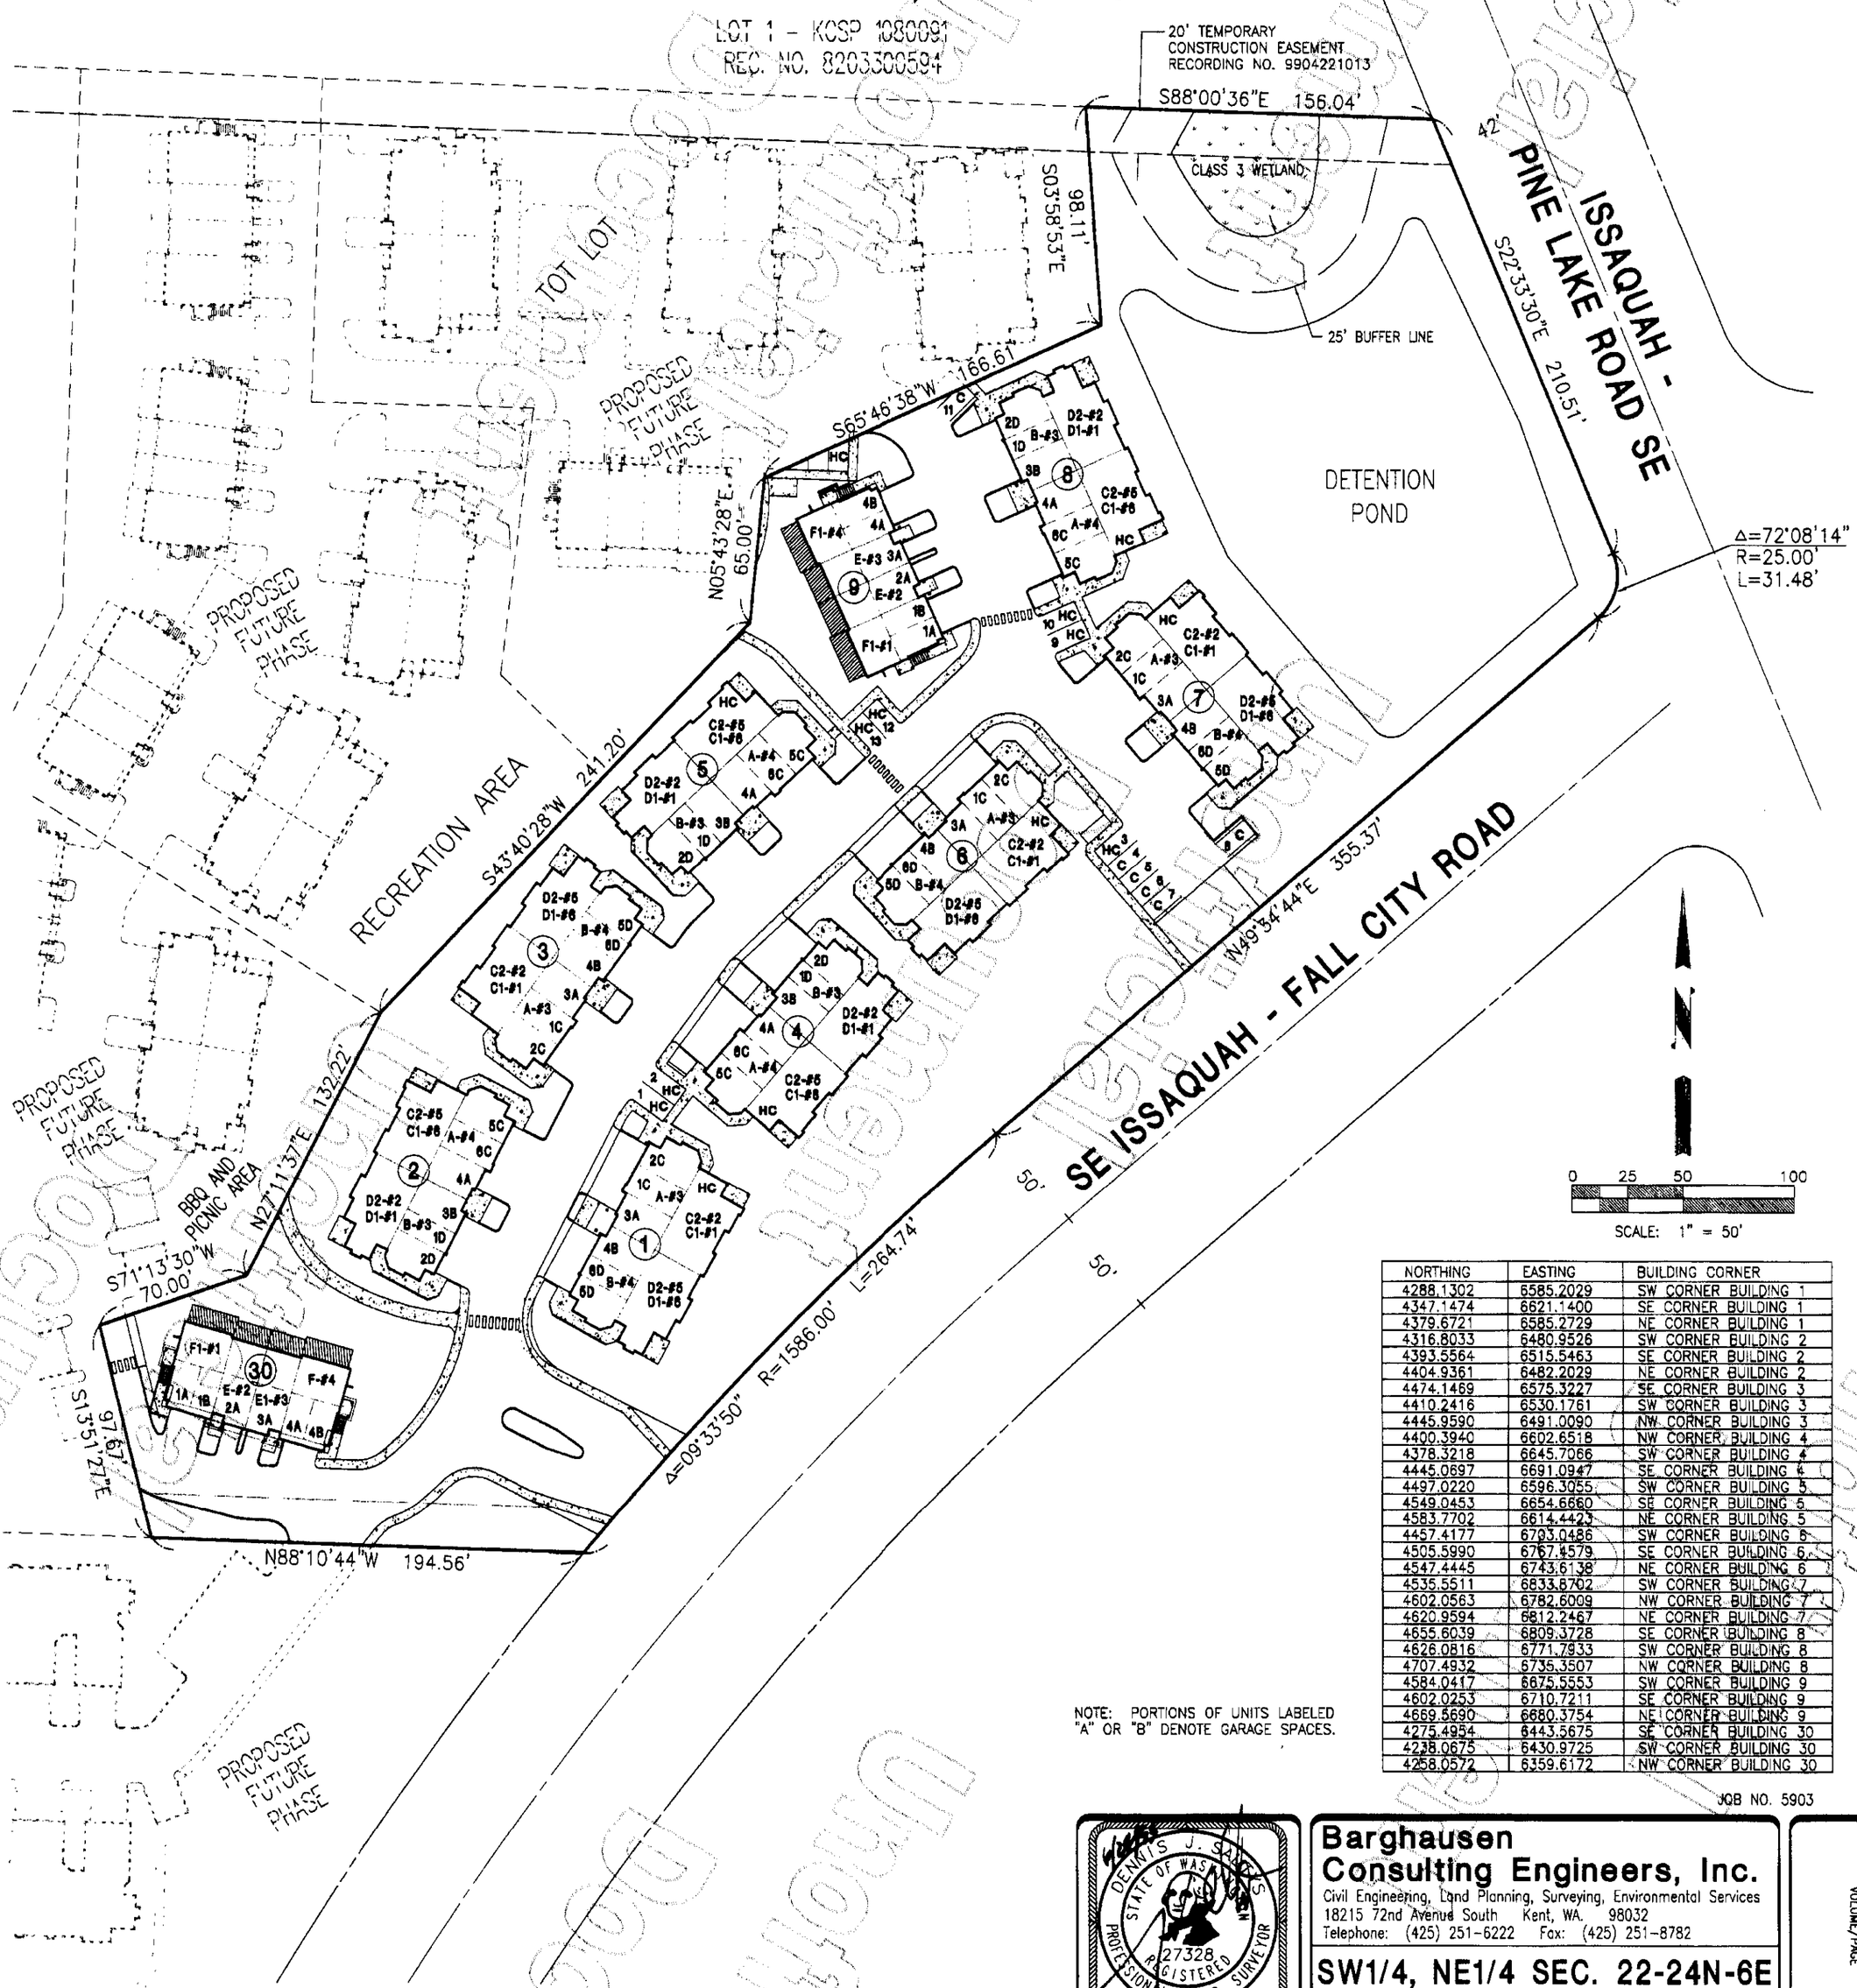

NORTHING	EASTING	BUILDING CORNER
4288.1302	6585.2029	SW CORNER BUILDING 1
4347.1474	6621.1400	SE CORNER BUILDING 1
4379.6721	6585.2729	NE CORNER BUILDING 1
4316.8033	6480.9526	SW CORNER BUILDING 2
4393.5564	6515.5463	SE CORNER BUILDING 2
4404.9361	6482.2029	NE CORNER BUILDING 2
4474.1469	6575.3227	SE CORNER BUILDING 3
4410.2416	6530.1761	SW CORNER BUILDING 3
4445.9590	6491.0090	NW CORNER BUILDING 3
4400.3940	6602.6518	NW CORNER BUILDING 4
4378.3218	6645.7066	SW CORNER BUILDING 4
4445.0697	6691.0947	SE CORNER BUILDING 4
4497.0220	6596.3055	SW CORNER BUILDING 5
4549.0453	6654.6660	SE CORNER BUILDING 5
4583.7702	6614.4423	NE CORNER BUILDING 5
4457.4177	6703.0486	SW CORNER BUILDING 6
4505.5990	6767.4579	SE CORNER BUILDING 6
4547.4445	6743.6138	NE CORNER BUILDING 6
4535.5511	6833.8702	SW CORNER BUILDING 7
4602.0563	6782.6009	NW CORNER BUILDING 7
4620.9594	6812.2467	NE CORNER BUILDING 7
4655.6039	6809.3728	SE CORNER BUILDING 8
4626.0816	6771.7933	SW CORNER BUILDING 8
4707.4932	6735.3507	NW CORNER BUILDING 8
4584.0417	6675.5553	SW CORNER BUILDING 9
4602.0253	6710.7211	SE CORNER BUILDING 9
4669.5690	6680.3754	NE CORNER BUILDING 9
4275.4954	6443.5675	SE CORNER BUILDING 30
4238.0675	6430.9725	SW CORNER BUILDING 30
4258.0572	6359.6172	NW CORNER BUILDING 30

NOTE: PORTIONS OF UNITS LABELED "A" OR "B" DENOTE GARAGE SPACES.

JOB NO. 5903

BUILDING COORDINATES

DENNIS J. SAVAGE — STATE OF WASHINGTON — 27328 — REGISTERED PROFESSIONAL LAND SURVEYOR — EXPIRES 01-15-00

Barghausen Consulting Engineers, Inc.
Civil Engineering, Land Planning, Surveying, Environmental Services
18215 72nd Avenue South Kent, WA. 98032
Telephone: (425) 251-6222 Fax: (425) 251-8782

SW1/4, NE1/4 SEC. 22-24N-6E

SHEET 3 OF 9

VOLUME/PAGE

File: P:\SDSKPROJ\5903\SURVEY\PLATS\5903C003.DWG Date/Time: 06/24/1999 07:37 Scale: 1=50 Kimberly Xrefs:

ClibPDF - www.fastio.com